


NOTE:

FOR ADDITIONAL INTERSECTION DETAILS NOT SHOWN, SEE ALTERNATIVE 2 INTERSECTION CONCEPT PLANS.

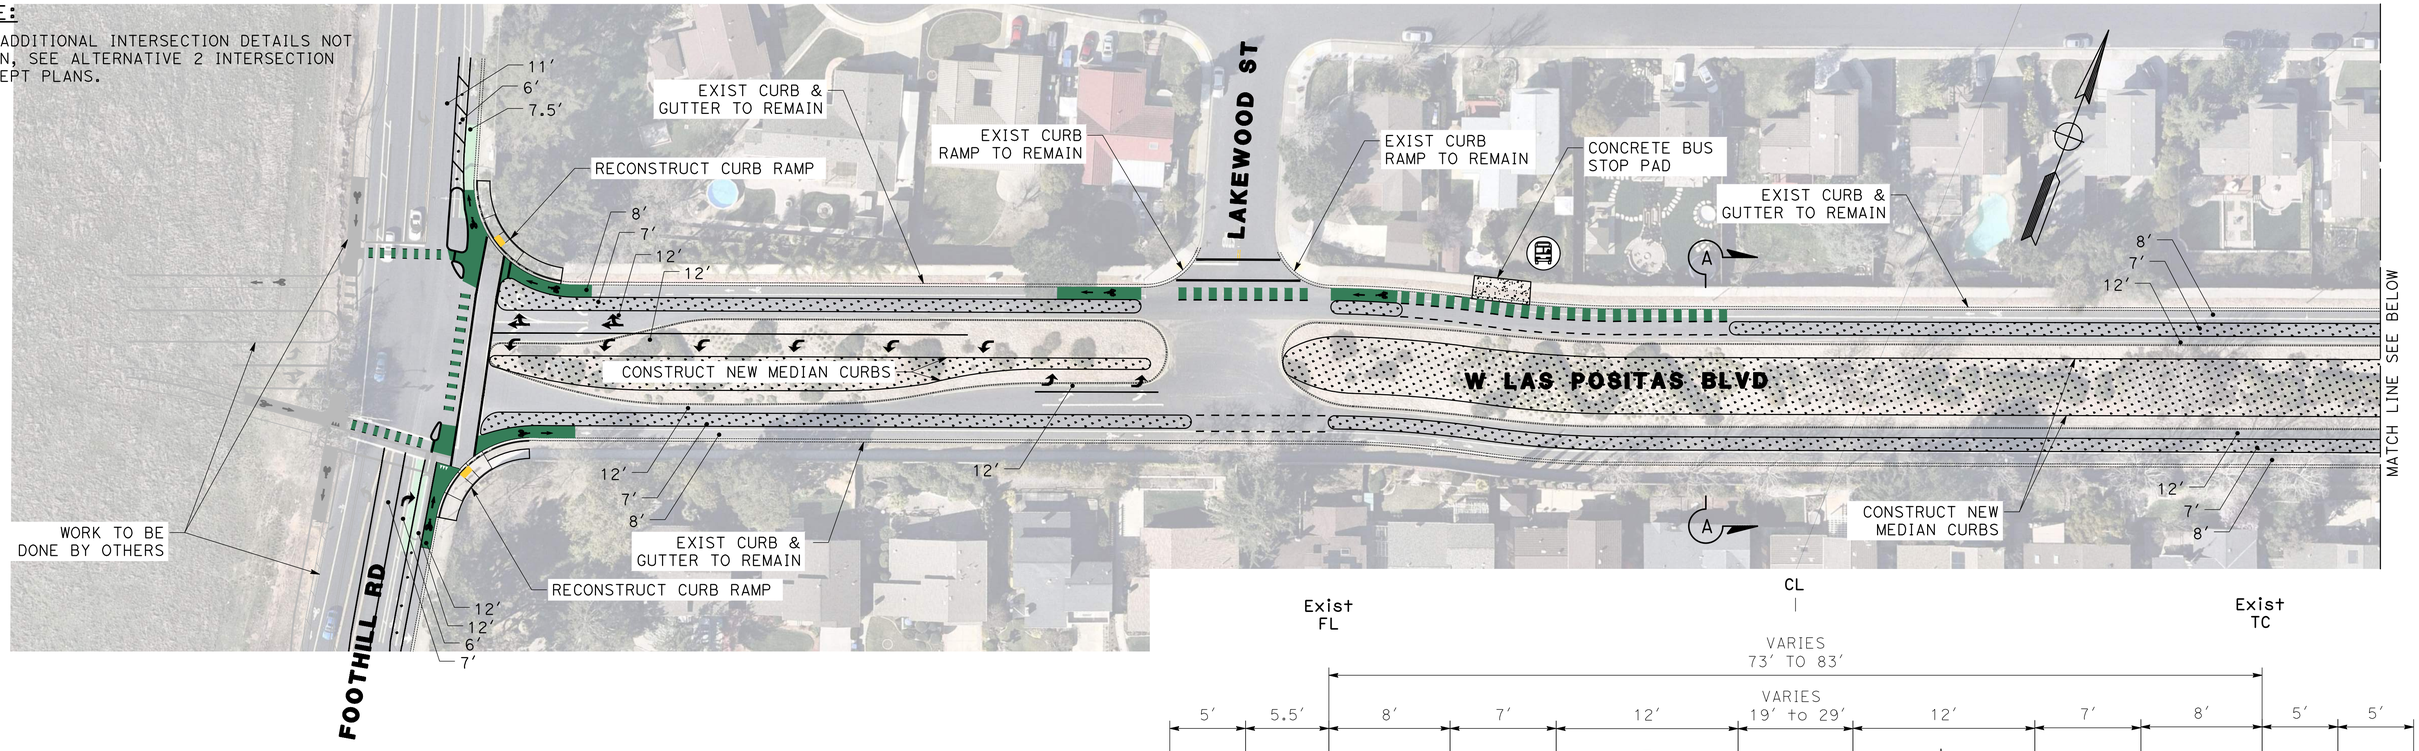

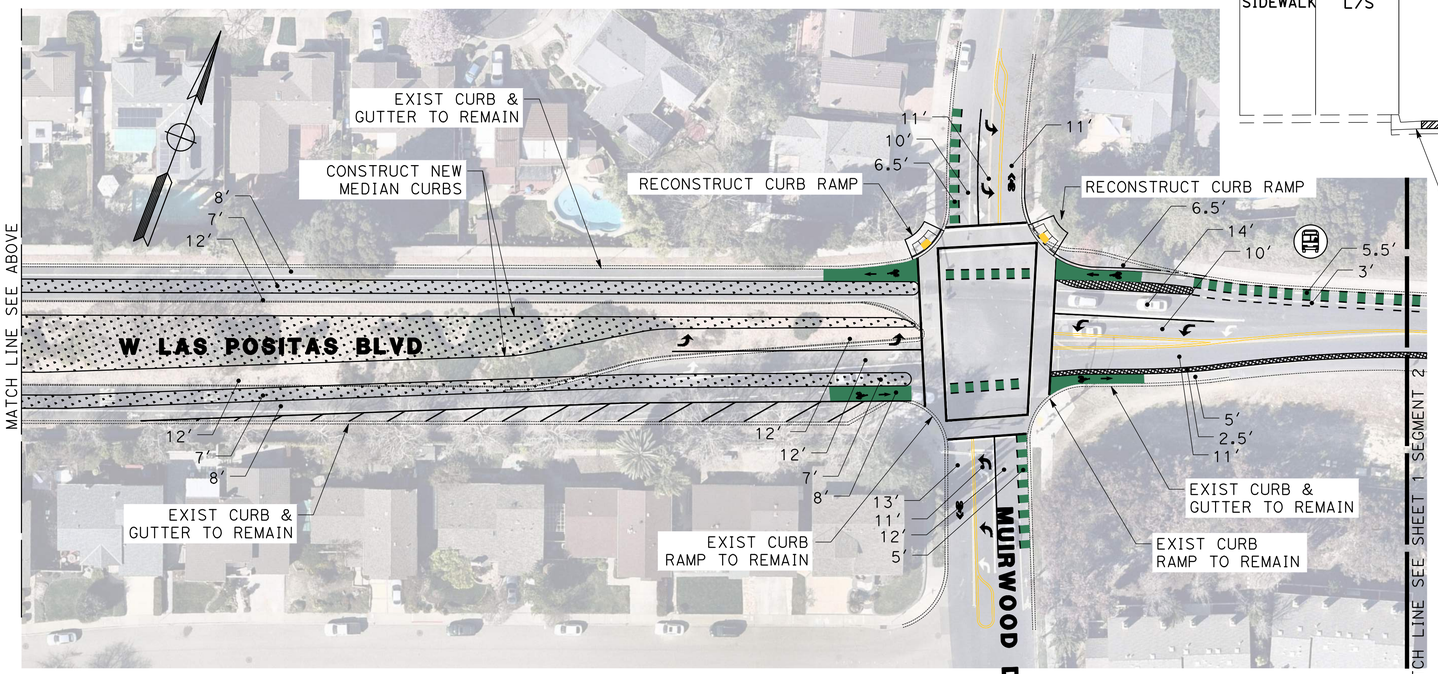

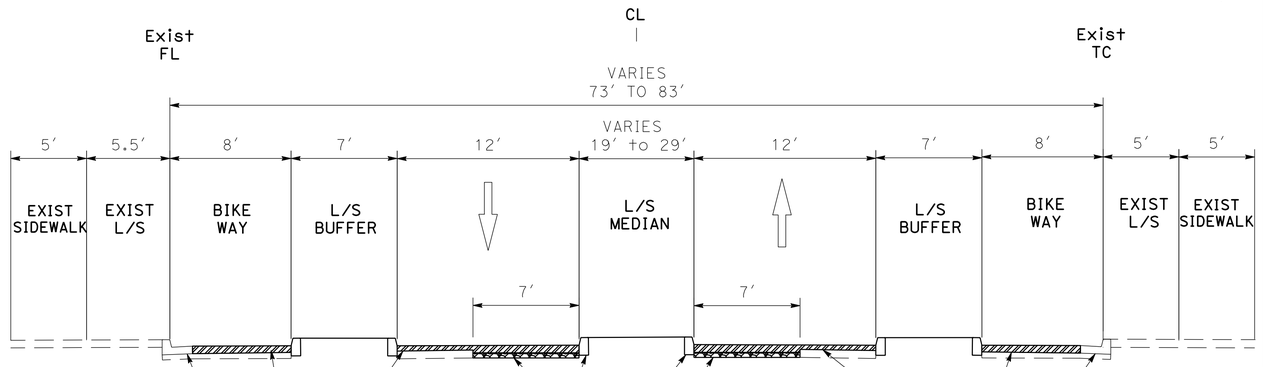

SECTION A-A
SEGMENT 1
FOOTHILL RD TO MUIRWOOD DR

SCALE: 1" = 5′

LEGEND:

- SIDEWALK
- LANDSCAPE AREA
- BIORETENTION AREA
- BRICK PAVER CROSSWALK
- DRIVEWAY
- HARDSCAPE AREA
- BUS STOP


0 20 40 80 160

GRAPHIC SCALE
1" = 40′


DRAFT (07/05/2023)

WEST LAS POSITAS MULTIMODAL RECONSTRUCTION PROJECT - PROJECT CIP#11514 - CONCEPT PLAN
SEGMENT 1 (FOOTHILL RD TO MUIRWOOD DR) - ALT 2

FILE PATH: J:\Pleasanton-22-00132-W Las Positas Improvements\CADD\Exhibits\Alt2\WLP_Segment 1_Foothill-Muirwood_Alt2
DATE: 3/31/2023

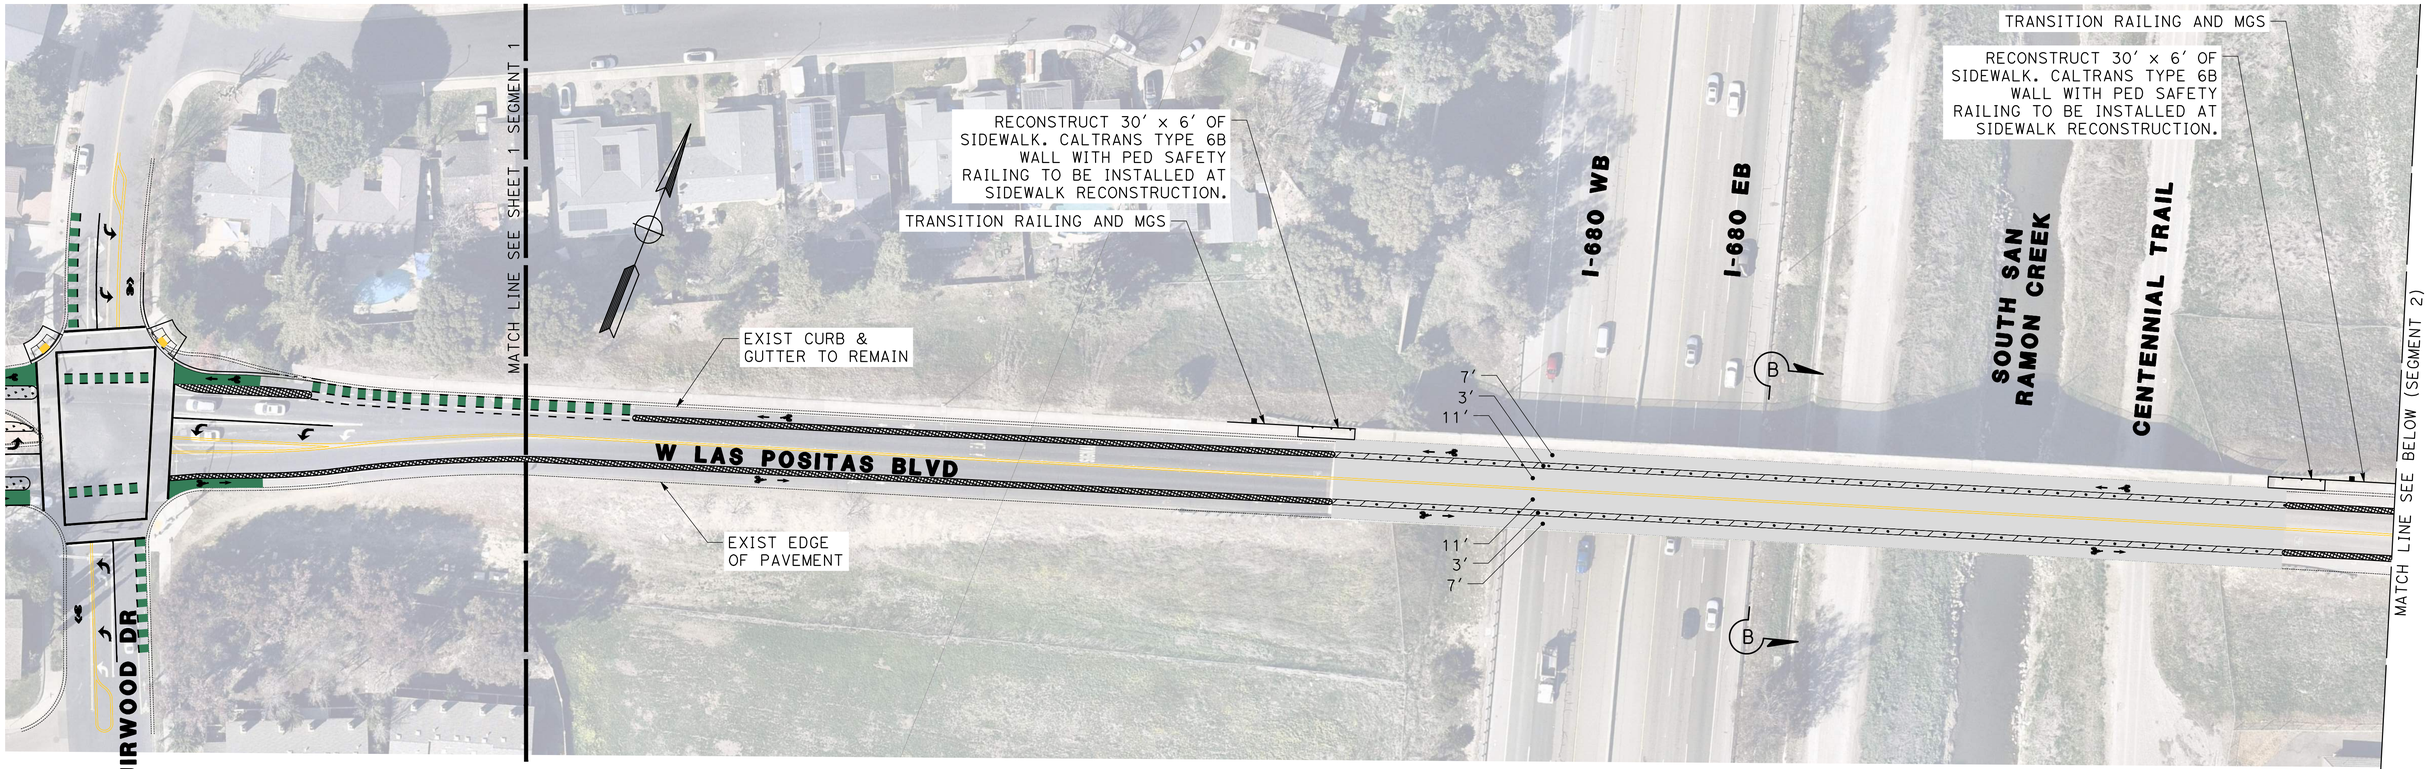



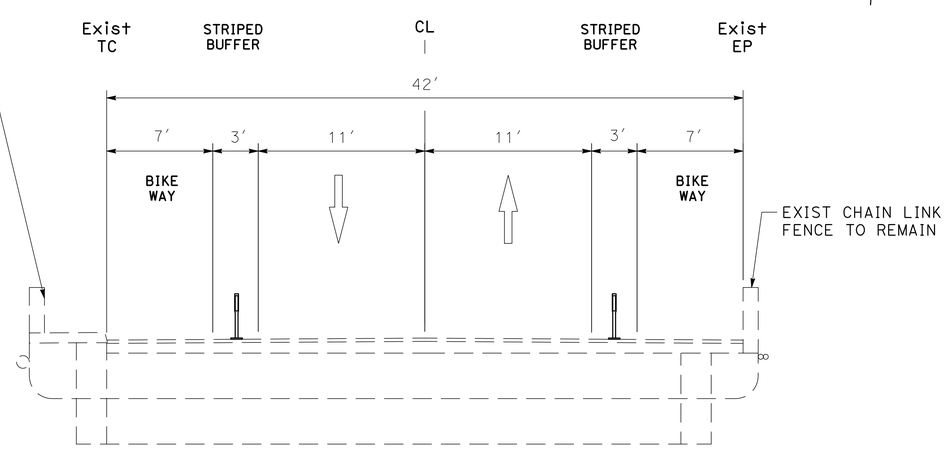

LEGEND:

- SIDEWALK
- LANDSCAPE AREA
- BIORETENTION AREA
- BRICK PAVER CROSSWALK
- DRIVEWAY
- HARDSCAPE AREA
- BUS STOP

SECTION B-B
SEGMENT 2
MUIRWOOD TO PAYNE RD

SCALE: 1" = 5'

0 20 40 80 160

GRAPHIC SCALE
1" = 40'


DRAFT (07/05/2023)

MARK THOMAS

THE CITY OF PLEASANTON

WEST LAS POSITAS MULTIMODAL RECONSTRUCTION PROJECT - PROJECT CIP#11514 - CONCEPT PLAN
SEGMENT 2 (MUIRWOOD DR TO PAYNE RD) - ALT 2

FILE PATH: J:\Pleasanton-22-00132-W Las Positas Improvements\CADD\Exhibits\Alt2\WLP_Segment 2_Muirwood-Payne_Alt2
DATE: 3/31/2023

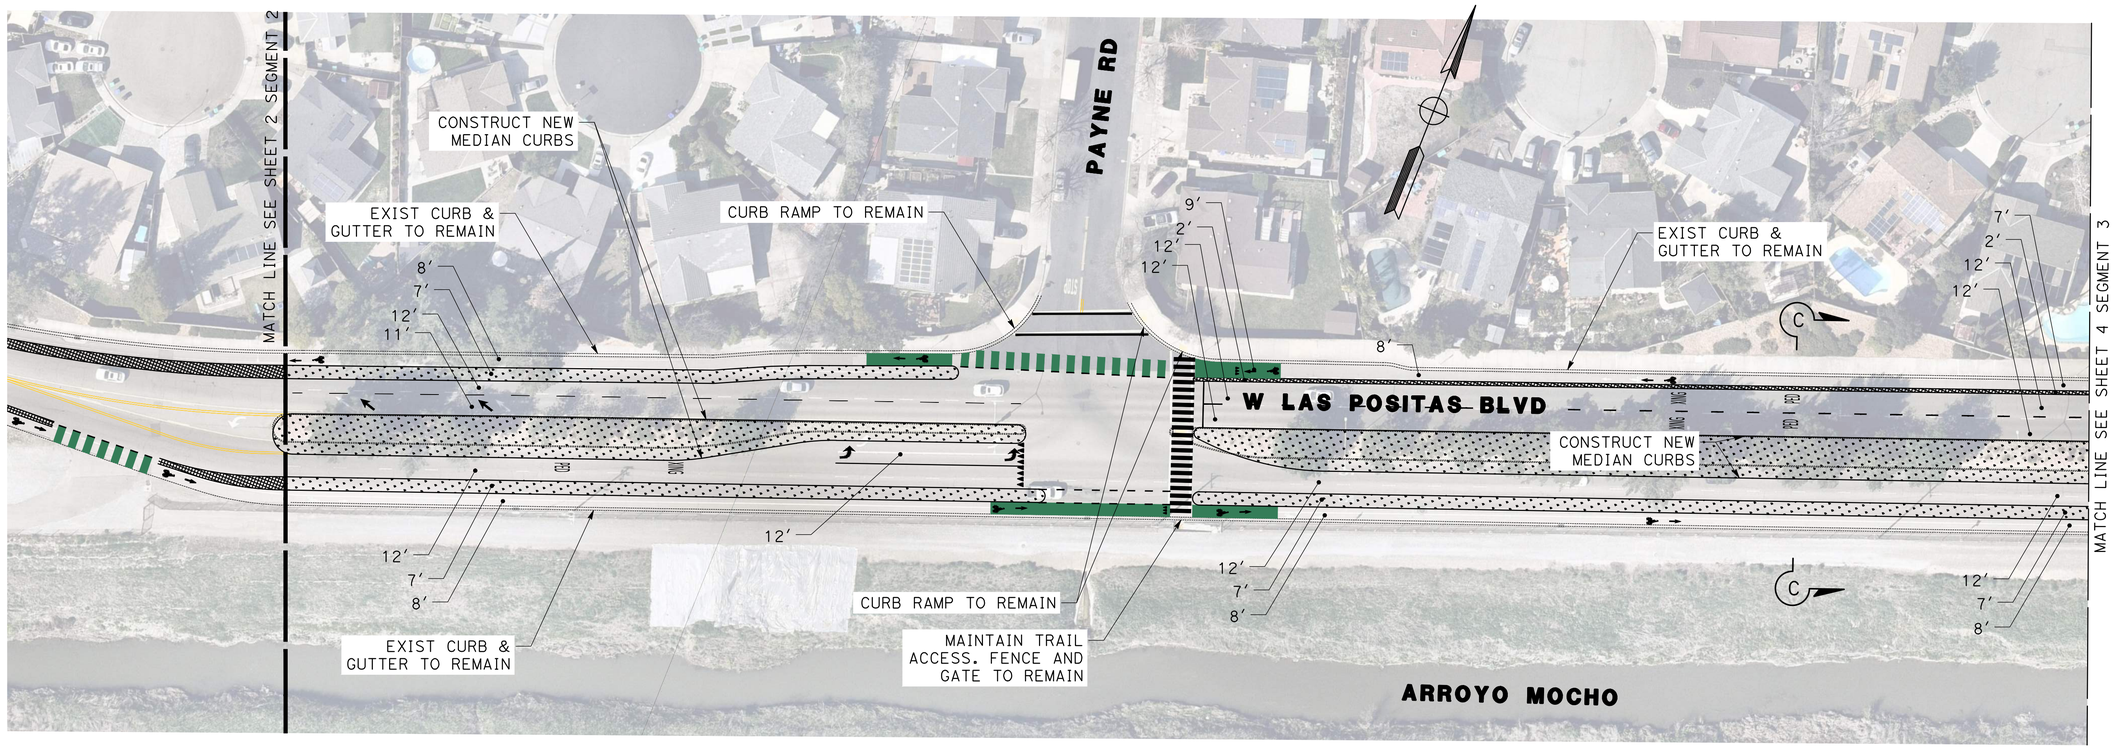


LEGEND:

- SIDEWALK
- LANDSCAPE AREA
- BIORETENTION AREA
- BRICK PAVER CROSSWALK
- DRIVEWAY
- HARDSCAPE AREA
- BUS STOP

NOTE:

FOR ADDITIONAL INTERSECTION DETAILS NOT SHOWN, SEE ALTERNATIVE 2 INTERSECTION CONCEPT PLANS.

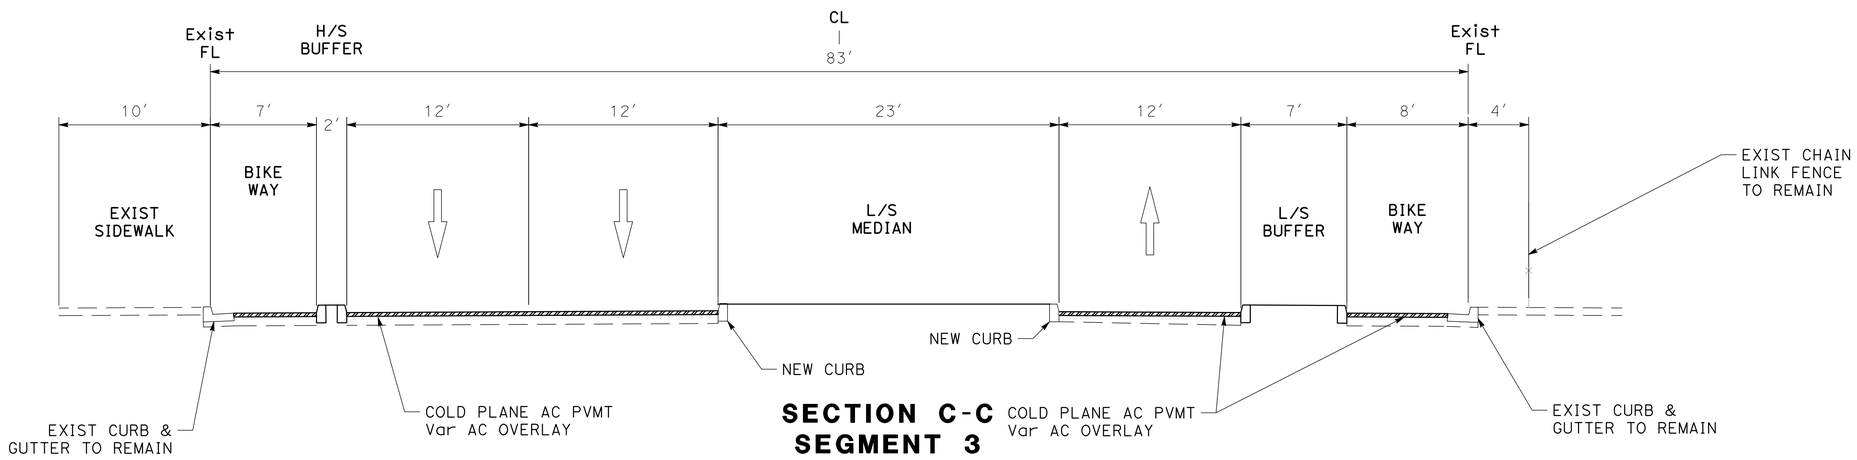

SECTION C-C
SEGMENT 3
PAYNE RD TO HOPYARD RD

SCALE: 1" = 5′

0 20 40 80 160


GRAPHIC SCALE
1" = 40′

DRAFT (07/05/2023)

WEST LAS POSITAS MULTIMODAL RECONSTRUCTION PROJECT - PROJECT CIP#11514 - CONCEPT PLAN


SEGMENT 3 (PAYNE TO HOPYARD) - ALT 2

FILE PATH: J:\Pleasanton-22-00132-W Las Positas Improvements\CADD\Exhibits\Alt2\WLP_Segment 3_Payne-Hopyard_Alt 2
DATE: 3/31/2023

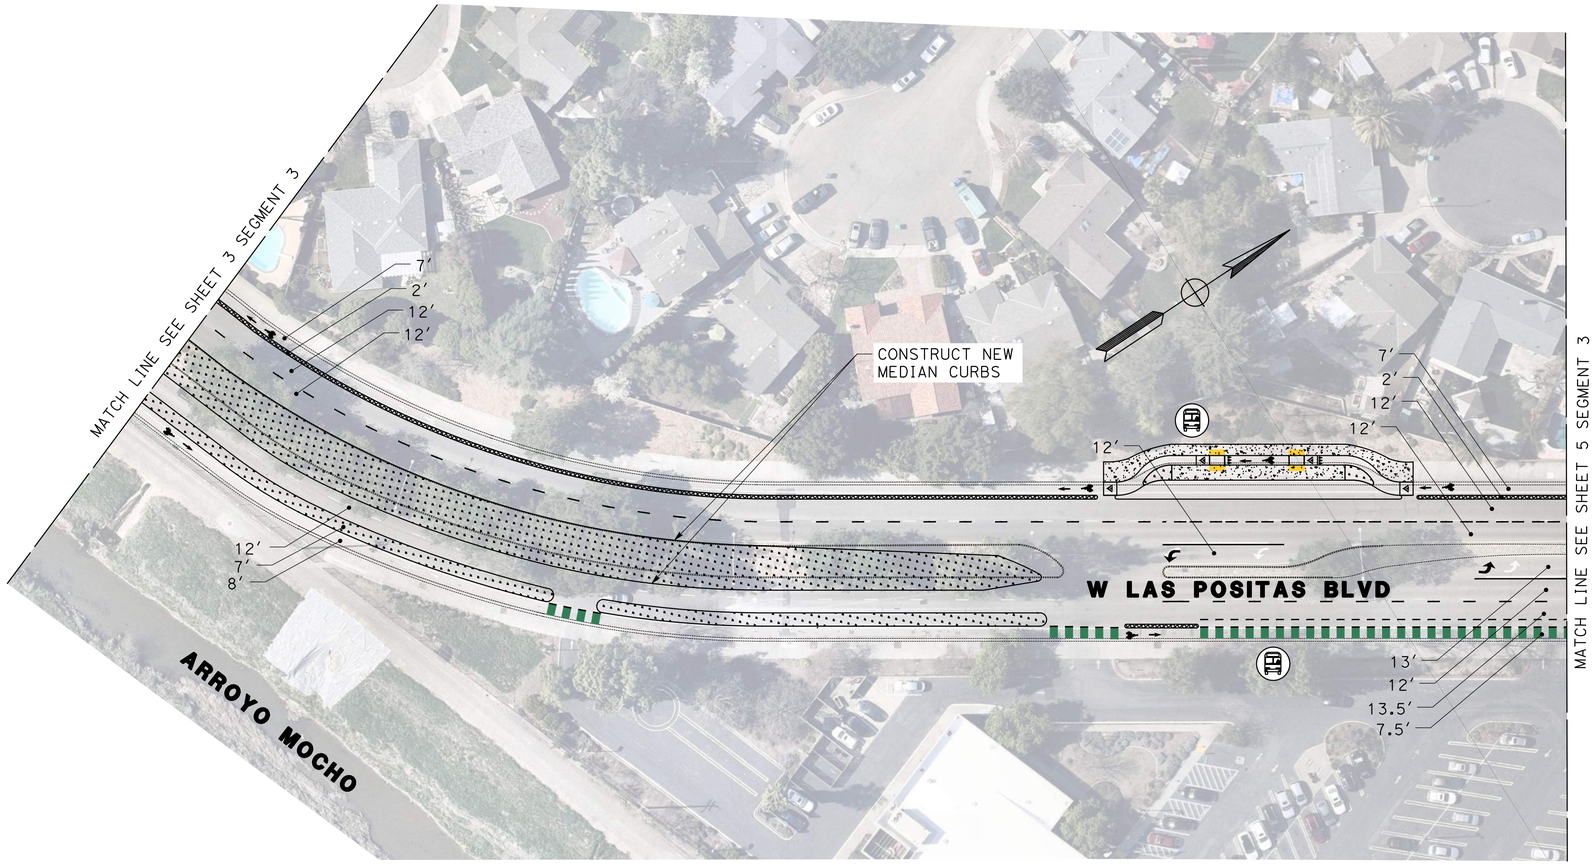

LEGEND:

- SIDEWALK
- LANDSCAPE AREA
- BIORETENTION AREA
- BRICK PAVER CROSSWALK
- DRIVEWAY
- HARDSCAPE AREA
- BUS STOP

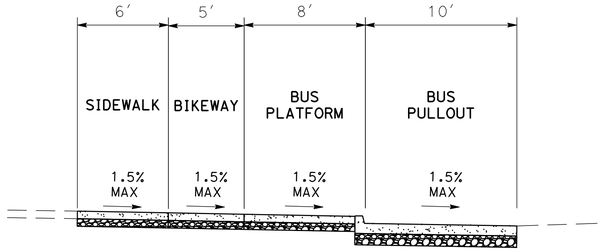

TYPICAL BUS STOP DETAIL

SCALE: 1" = 5′

0 20 40 80 160

GRAPHIC SCALE
1" = 40'

DRAFT (07/05/2023)

MARK THOMAS | THE CITY OF PLEASANTON


WEST LAS POSITAS MULTIMODAL RECONSTRUCTION PROJECT - PROJECT CIP#11514 - CONCEPT PLAN

SEGMENT 3 (PAYNE TO HOPYARD) - ALT 1

FILE PATH: J:\Pleasanton-22-00132-W Las Positas Improvements\CADD\Exhibits\Alt2\WLP_Segment 3_Payne-Hopyard_Alt 2
DATE: 3/31/2023

LEGEND:

- SIDEWALK
- LANDSCAPE AREA
- BIORETENTION AREA
- BRICK PAVER CROSSWALK
- DRIVEWAY
- BUS STOP

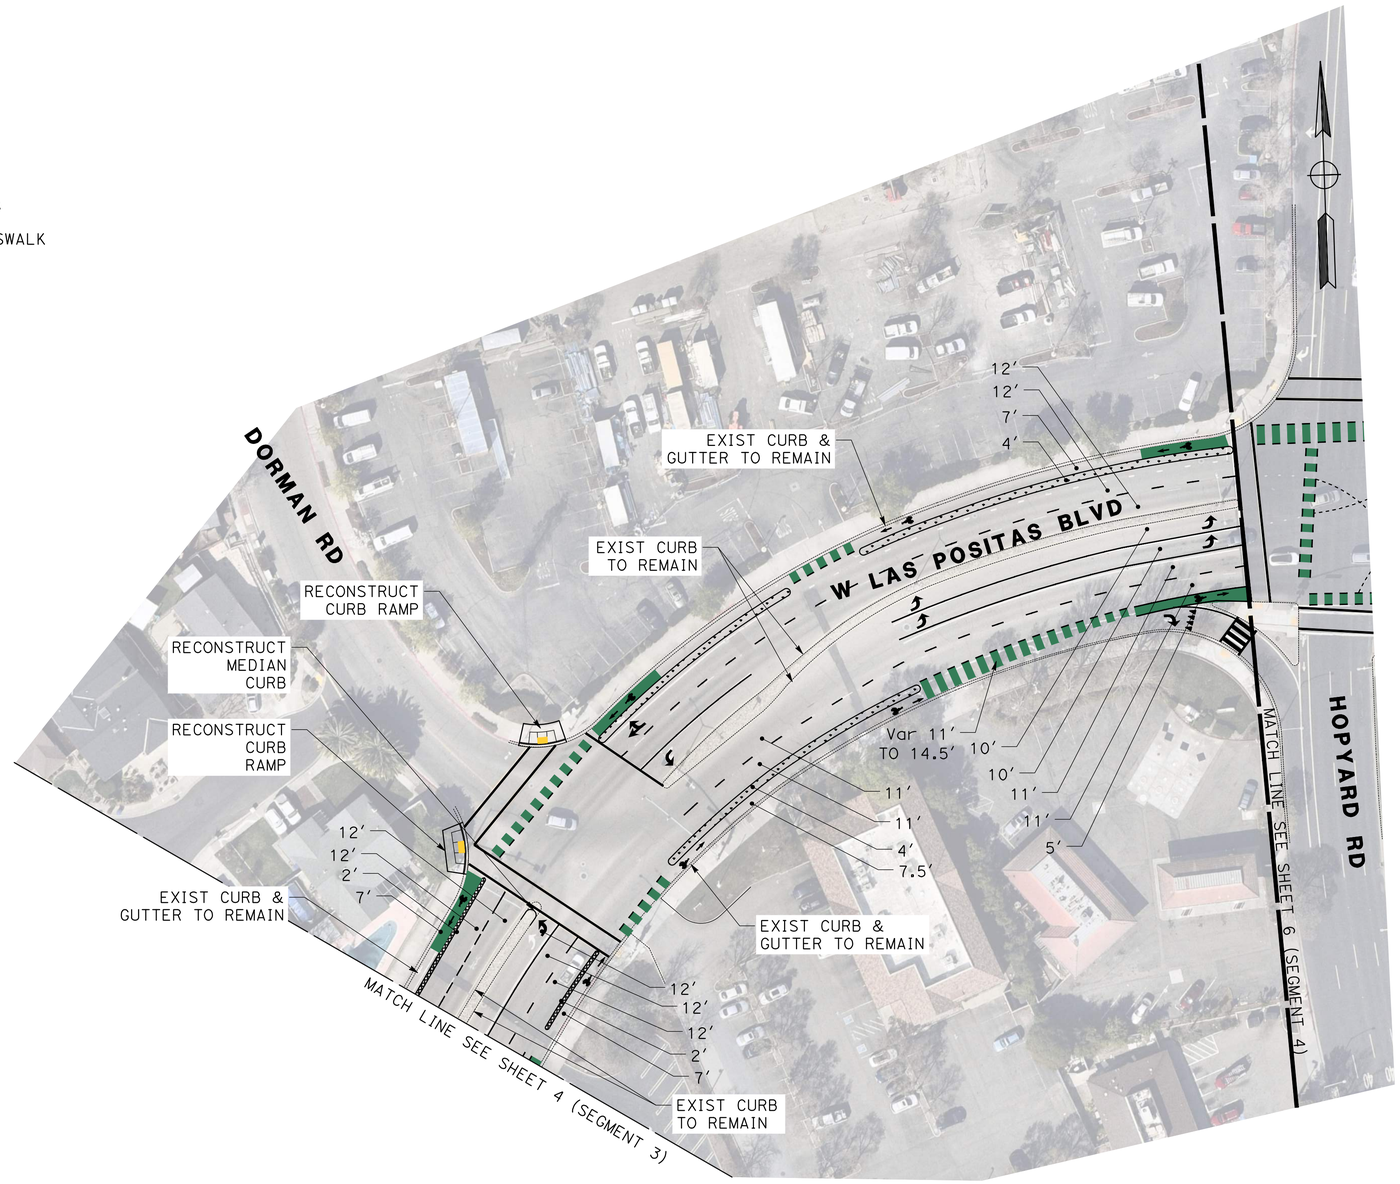

0 20 40 80 160

GRAPHIC SCALE
1" = 40'

DRAFT (07/05/2023)

MARK THOMAS

THE CITY OF PLEASANTON

WEST LAS POSITAS MULTIMODAL RECONSTRUCTION PROJECT - PROJECT CIP#11514 - CONCEPT PLAN

SEGMENT 3 (PAYNE RD TO HOPYARD RD) - ALT 2


FILE PATH: J:\Pleasanton-22-00132-W Las Positas Improvements\CADD\Exhibits\Alt2\WLP_Segment 3_Payne-Hopyard_Alt 2
DATE: 3/31/2023

NOTE:

FOR ADDITIONAL INTERSECTION DETAILS NOT SHOWN, SEE ALTERNATIVE 2 INTERSECTION CONCEPT PLANS.


LEGEND:


- SIDEWALK
- LANDSCAPE AREA
- BIORETENTION AREA
- BRICK PAVER CROSSWALK
- DRIVEWAY
- HARDSCAPE AREA
- BUS STOP

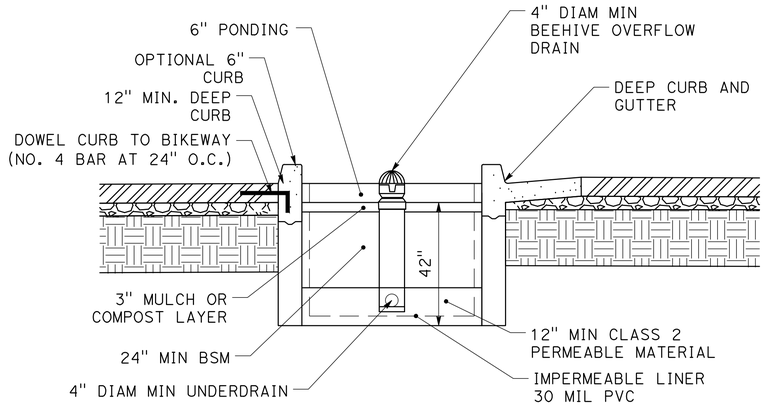

TYPICAL BIORETENTION AREA DETAIL

SCALE: 1" = 2'

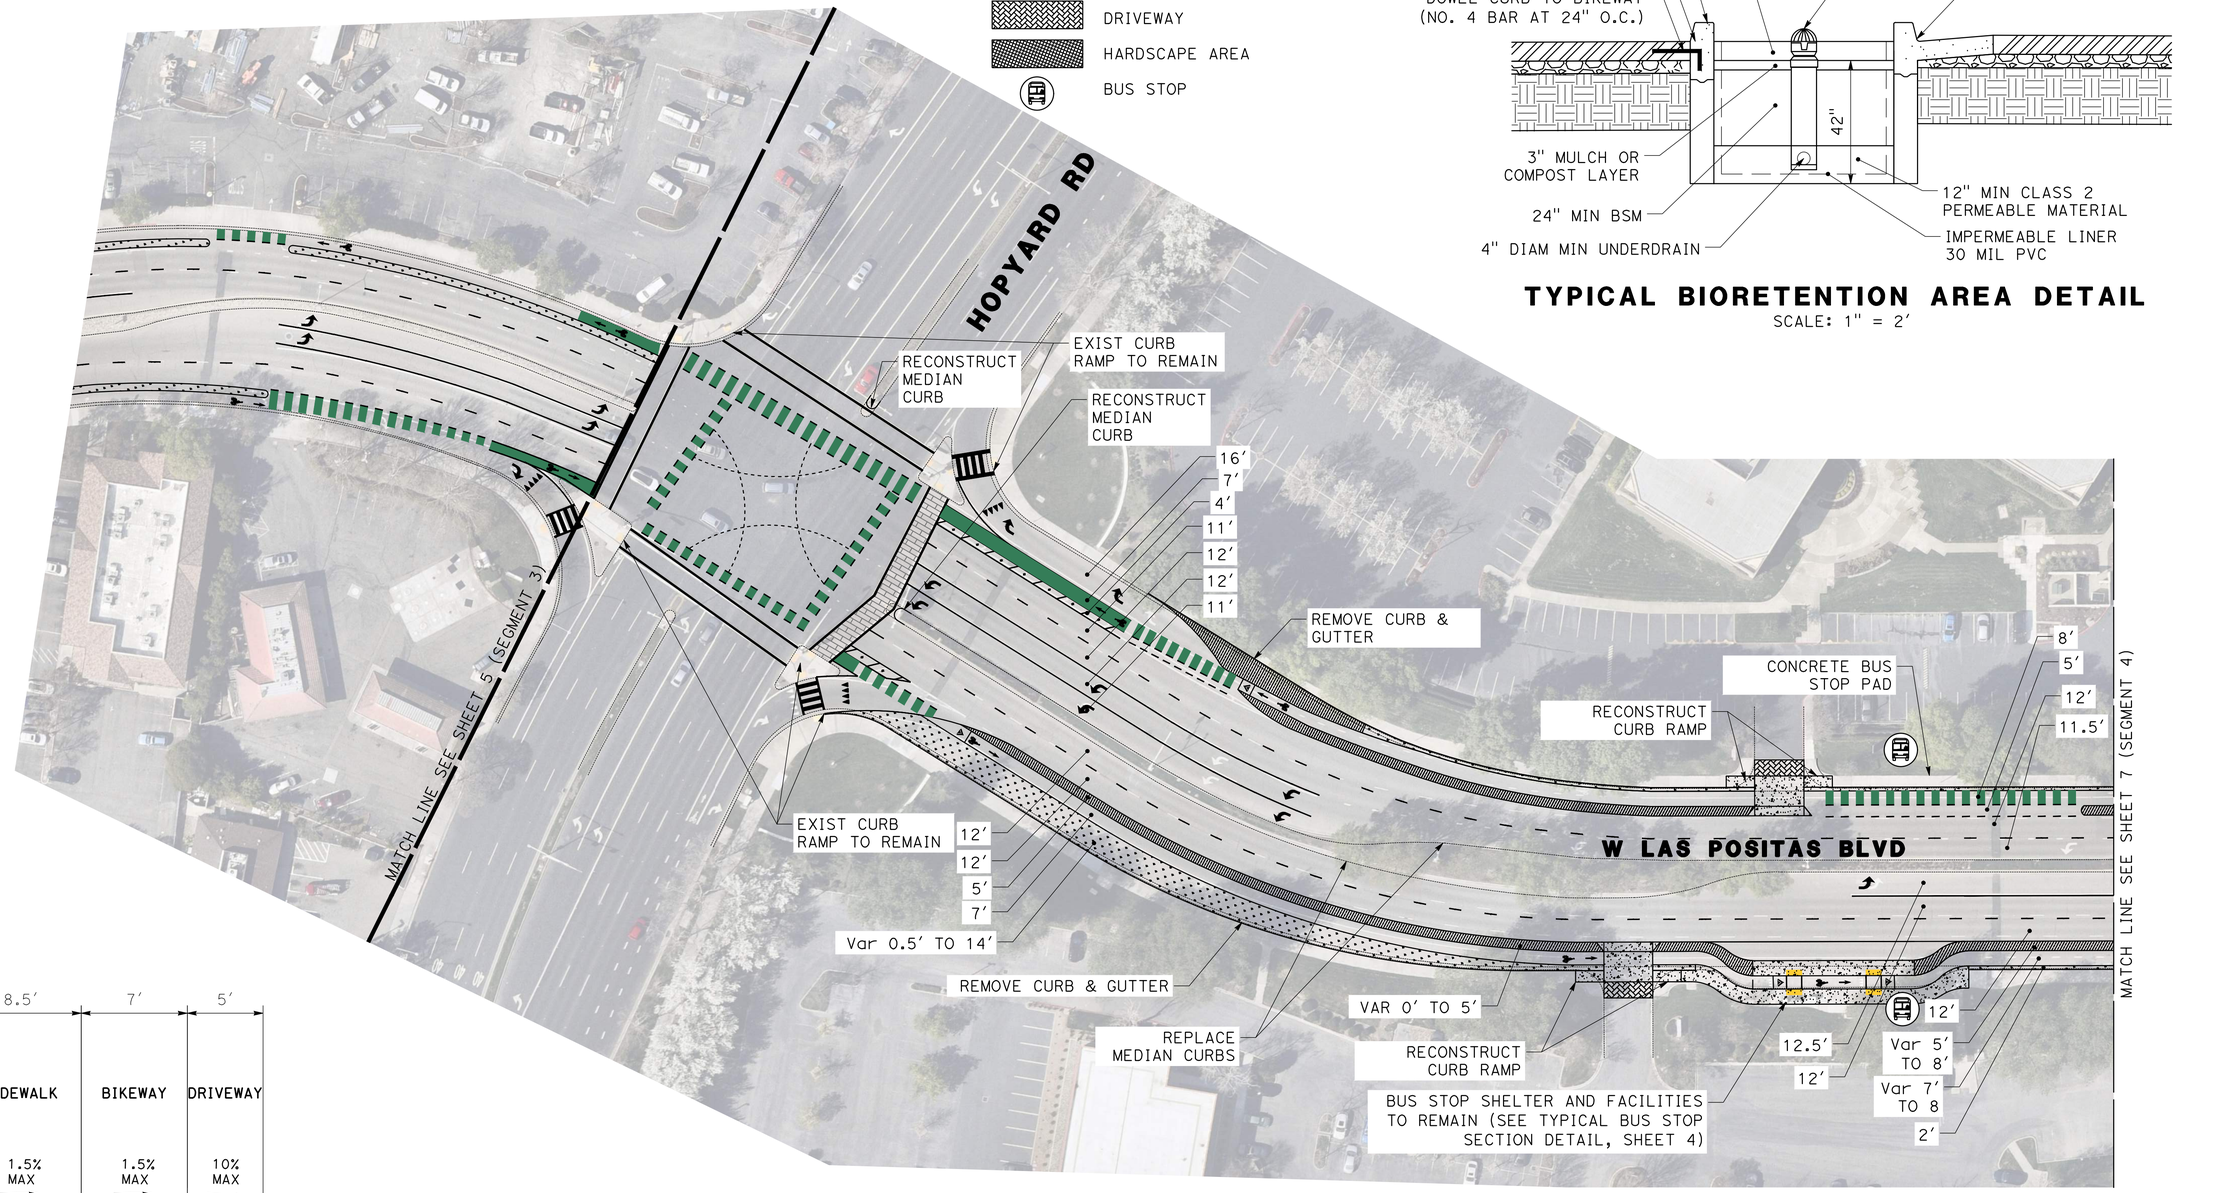

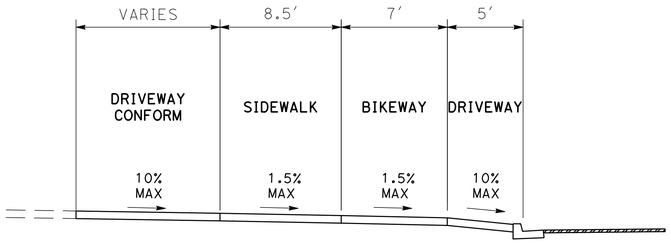

TYPICAL DRIVEWAY DETAIL

SCALE: 1" = 5'

0 20 40 80 160

GRAPHIC SCALE
1" = 40'

DRAFT (07/05/2023)

MARK THOMAS | THE CITY OF PLEASANTON


WEST LAS POSITAS MULTIMODAL RECONSTRUCTION PROJECT - PROJECT CIP#11514 - CONCEPT PLAN

SEGMENT 4 (HOPYARD RD TO HACIENDA DR) - ALT 2

FILE PATH: J:\Pleasanton-22-00132-W Las Positas Improvements\CADD\Exhibits\Alt2\WLP_Segment 4_Hopyard-Hacienda_Alt 2
DATE: 3/31/2023


NOTE:

FOR ADDITIONAL INTERSECTION DETAILS NOT SHOWN, SEE ALTERNATIVE 2 INTERSECTION CONCEPT PLANS.

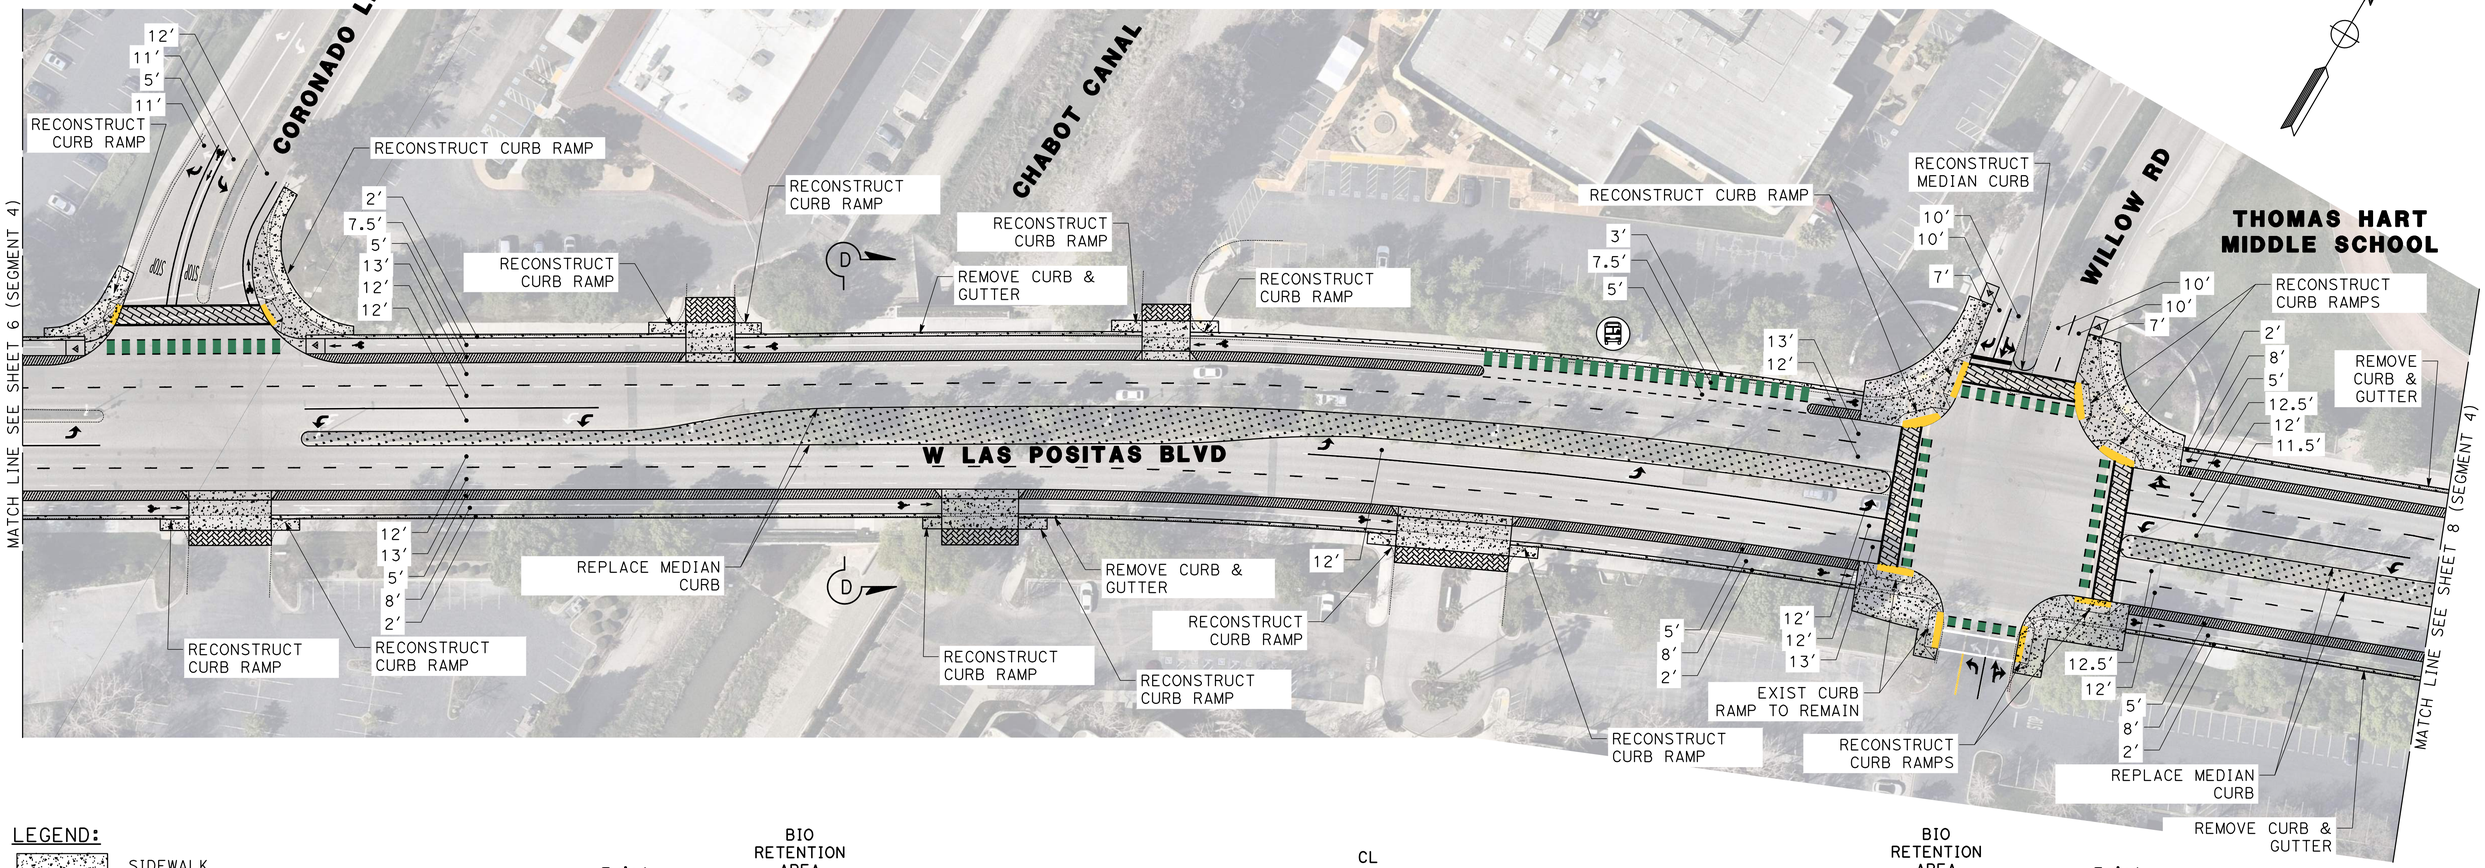

LEGEND:

- SIDEWALK
- LANDSCAPE AREA
- BIORETENTION AREA
- BRICK PAVER CROSSWALK
- DRIVEWAY
- HARDSCAPE AREA
- BUS STOP

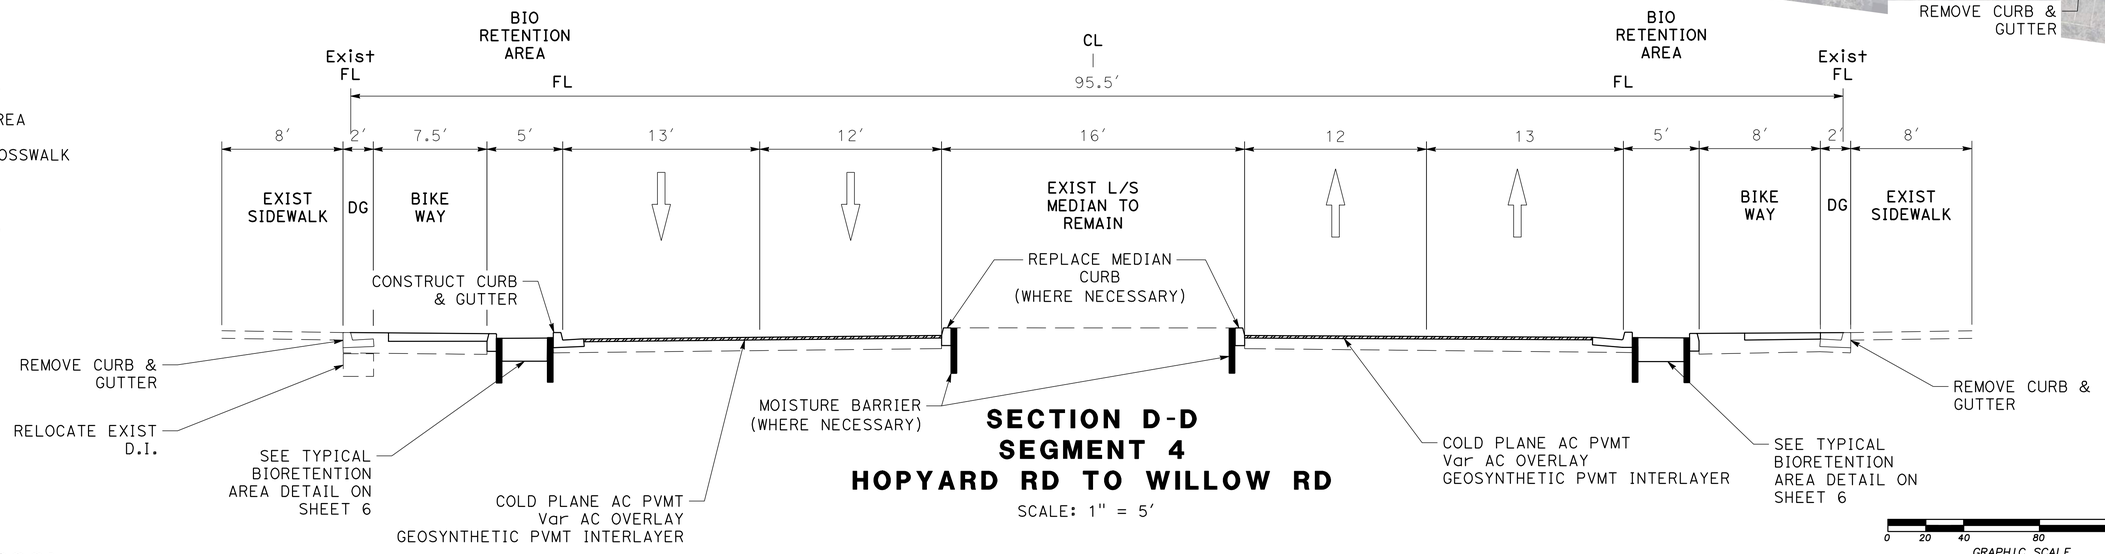

SECTION D-D
SEGMENT 4
HOPYARD RD TO WILLOW RD

SCALE: 1" = 5′

0 20 40 80 160

GRAPHIC SCALE
1" = 40′

DRAFT (07/05/2023)


WEST LAS POSITAS MULTIMODAL RECONSTRUCTION PROJECT - PROJECT CIP#11514 - CONCEPT PLAN

SEGMENT 4 (HOPYARD RD TO HACIENDA DR) - ALT 2

FILE PATH: J:\Pleasanton-22-00132-W Las Positas Improvements\CADD\Exhibits\Alt2\WLP_Segment 4_Hopyard-Hacienda_Alt 2
DATE: 3/31/2023


NOTE:

FOR ADDITIONAL INTERSECTION DETAILS NOT SHOWN, SEE ALTERNATIVE 2 INTERSECTION CONCEPT PLANS.

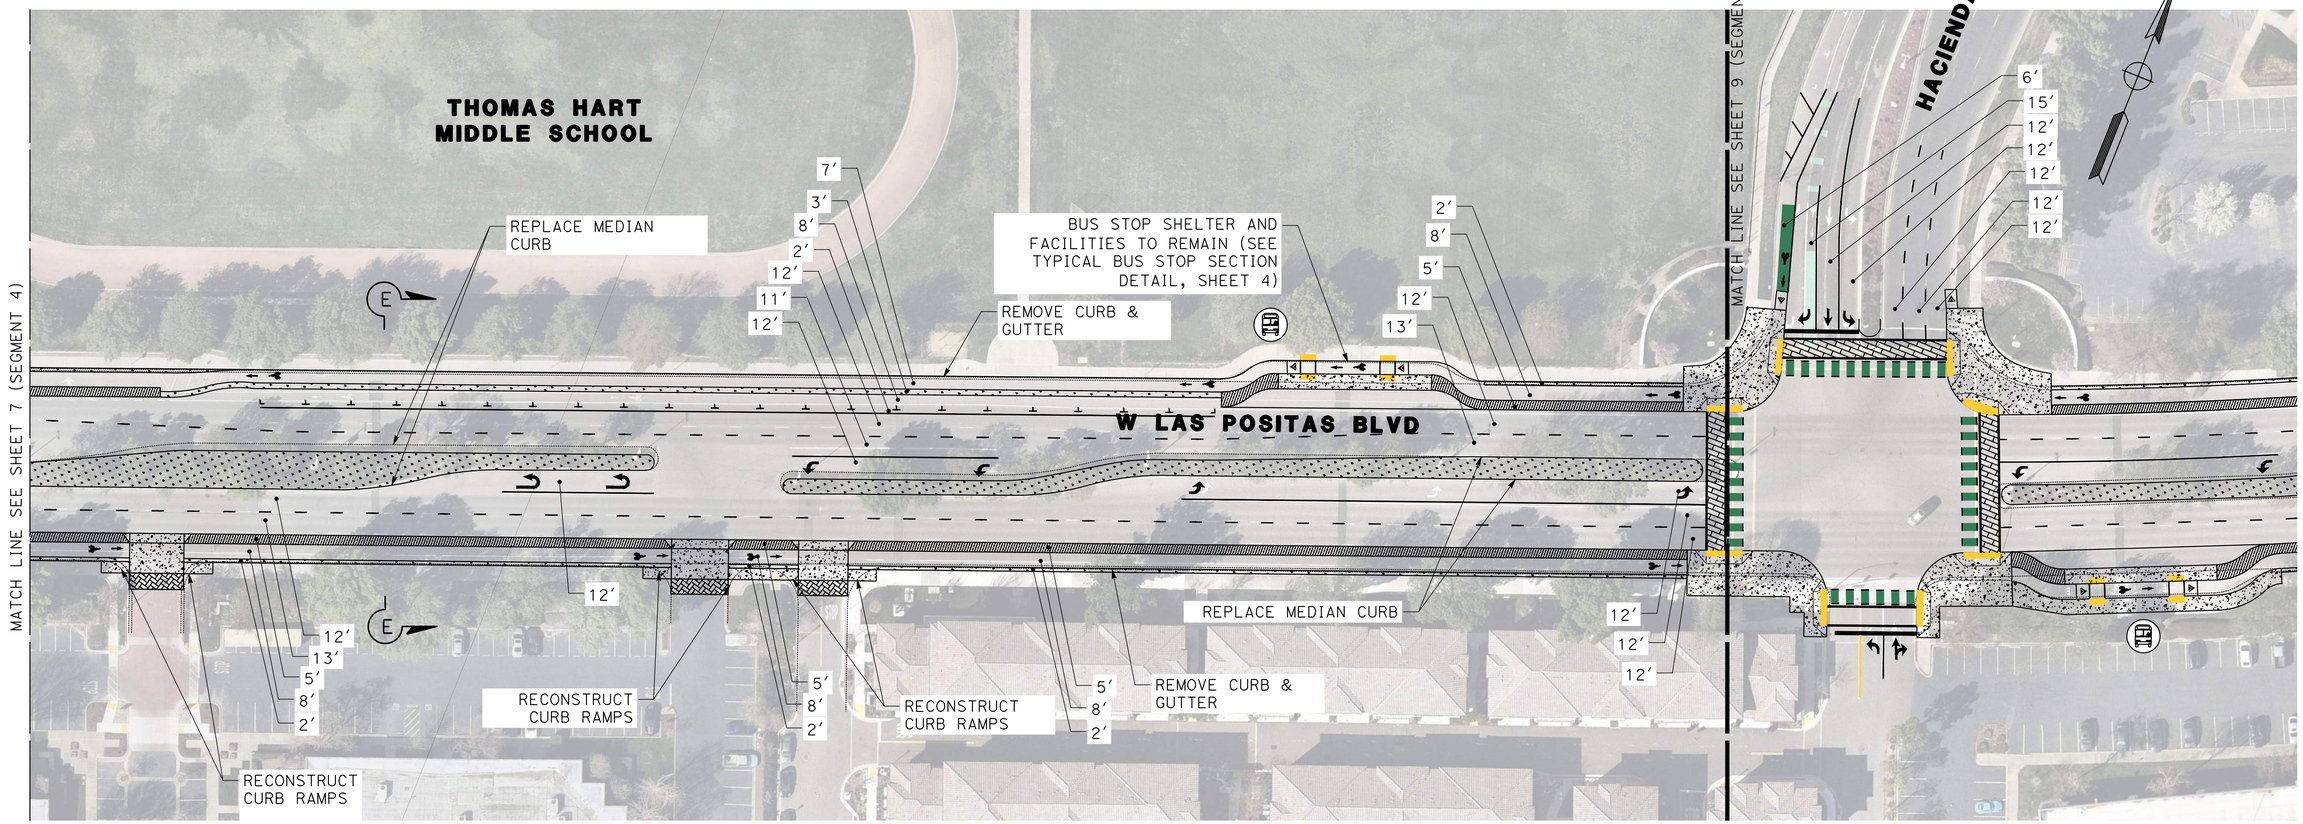

LEGEND:

- SIDEWALK
- LANDSCAPE AREA
- BIORETENTION AREA
- BRICK PAVER CROSSWALK
- DRIVEWAY
- HARDSCAPE AREA
- BUS STOP

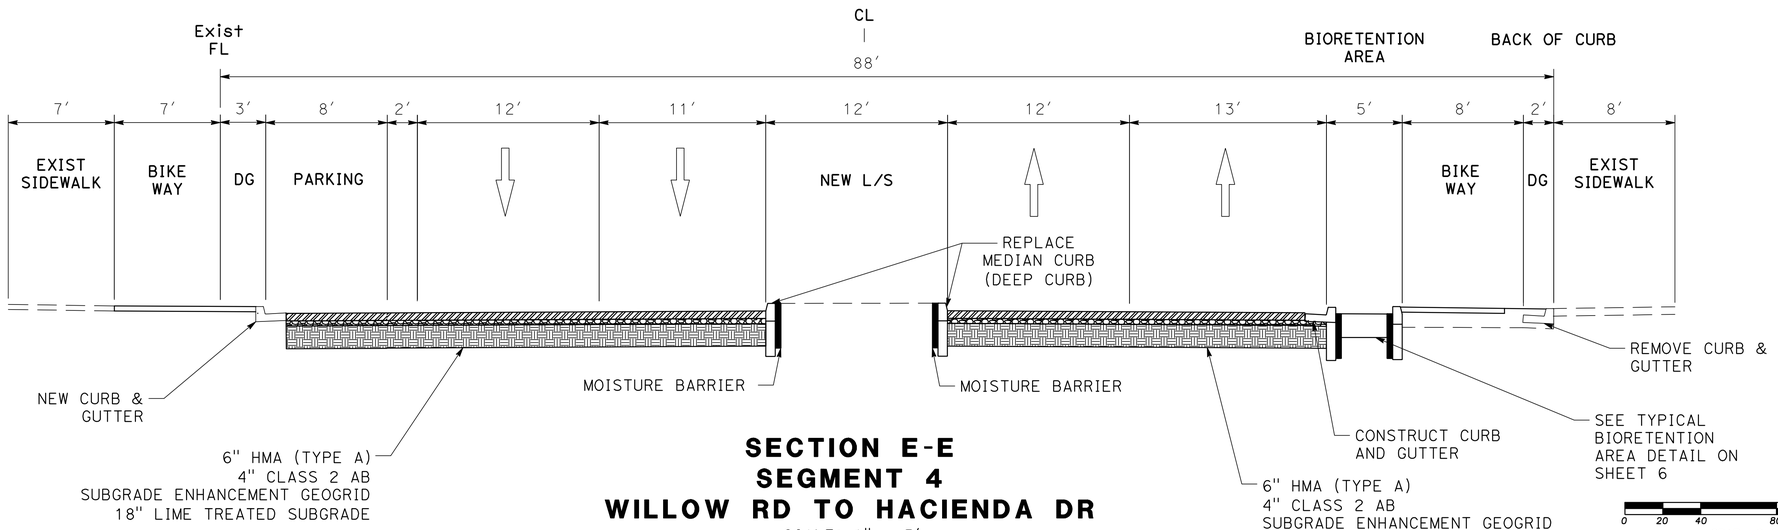

SECTION E-E
SEGMENT 4
WILLOW RD TO HACIENDA DR

SCALE: 1" = 5′

0 20 40 80 160

GRAPHIC SCALE
1" = 40′

DRAFT (07/05/2023)

WEST LAS POSITAS MULTIMODAL RECONSTRUCTION PROJECT - PROJECT CIP#11514 - CONCEPT PLAN

SEGMENT 4 (HOPYARD RD TO HACIENDA DR) - ALT 2


FILE PATH: J:\Pleasanton-22-00132-W Las Positas Improvements\CADD\Exhibits\Alt2\WLP_Segment 4_Hopyard-Hacienda_Alt 2
DATE: 3/31/2023


NOTE:

FOR ADDITIONAL INTERSECTION DETAILS NOT SHOWN, SEE ALTERNATIVE 2 INTERSECTION CONCEPT PLANS.

LEGEND:

- SIDEWALK
- LANDSCAPE AREA
- BIORETENTION AREA
- DRIVEWAY
- BRICK PAVER CROSSWALK
- HARDSCAPE AREA
- BUS STOP

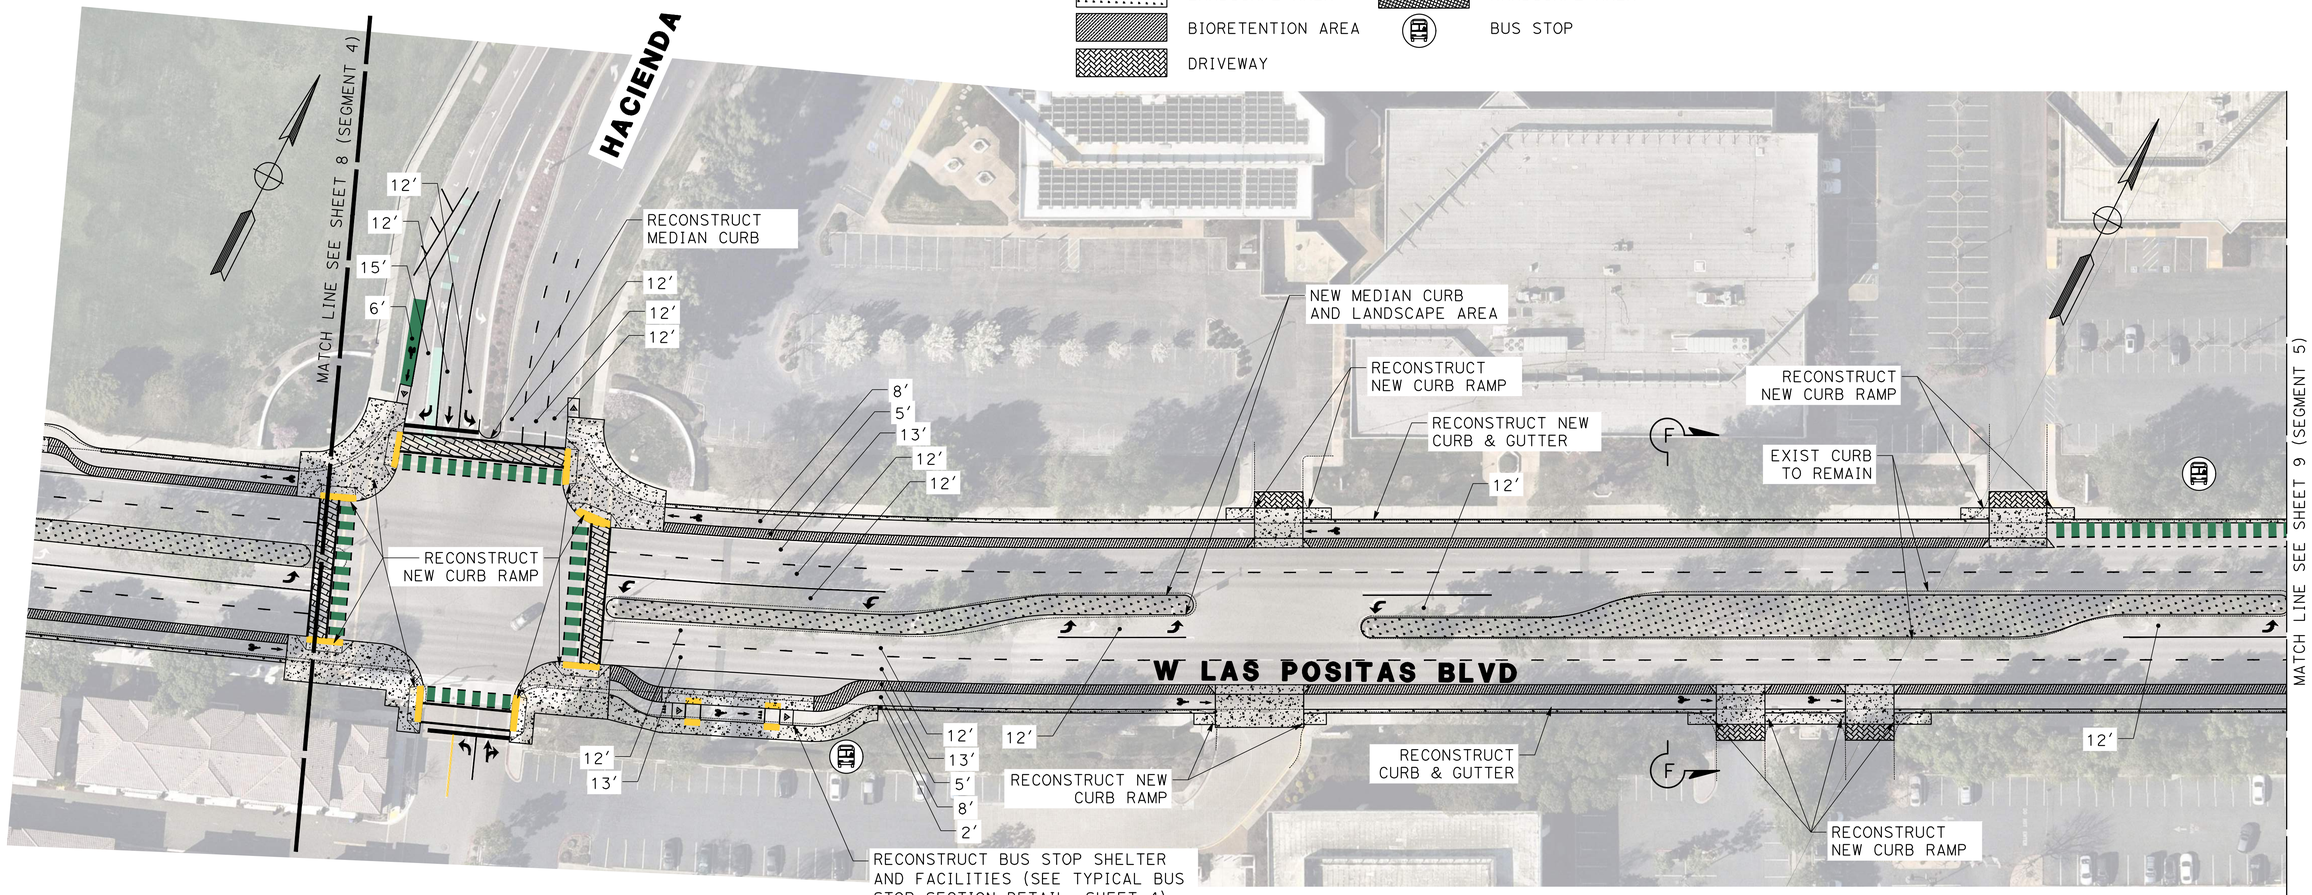

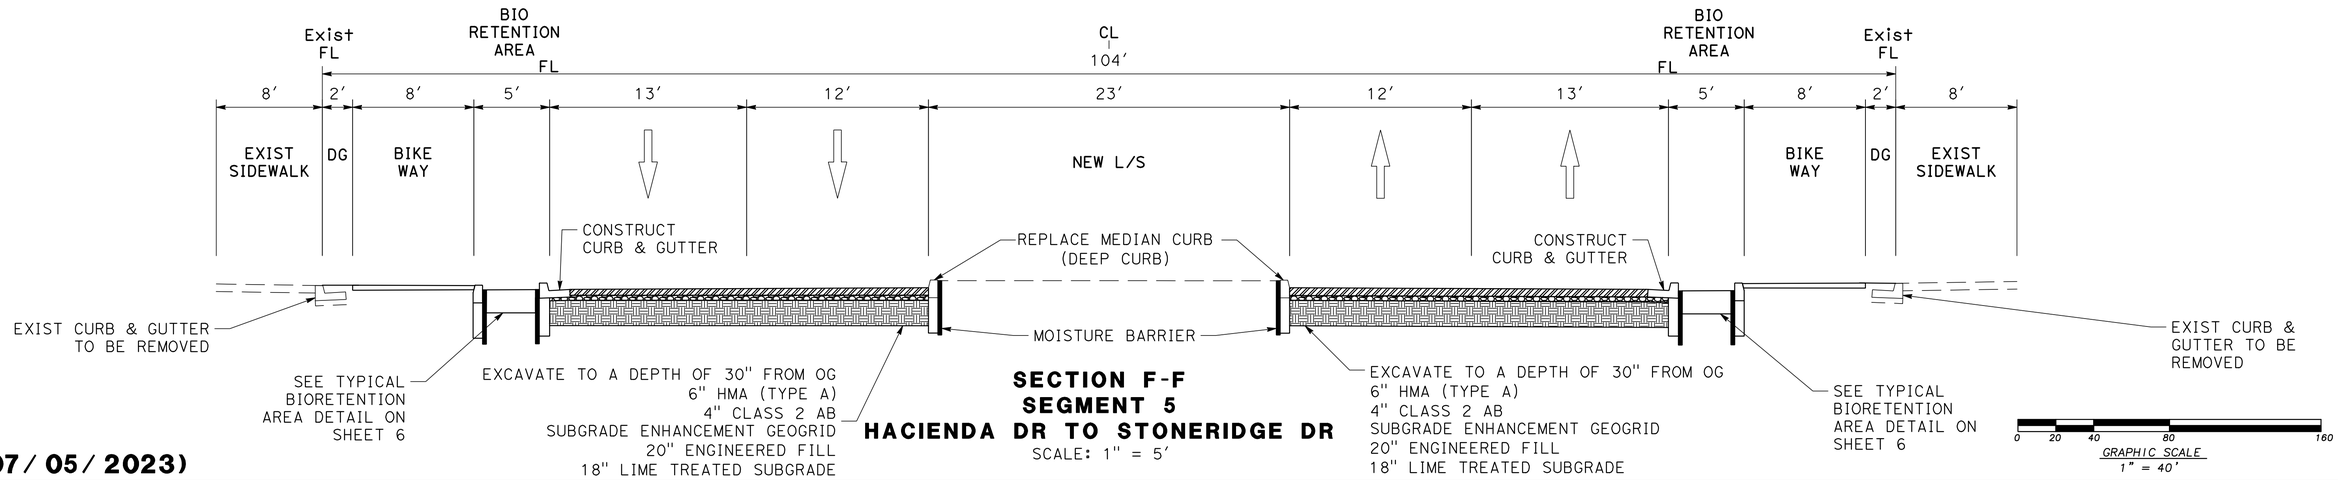

SECTION F-F
SEGMENT 5
HACIENDA DR TO STONERIDGE DR
SCALE: 1" = 5'

DRAFT (07/05/2023)

WEST LAS POSITAS MULTIMODAL RECONSTRUCTION PROJECT - PROJECT CIP#11514 - CONCEPT PLAN

SEGMENT 5 (HACIENDA TO STONERIDGE) - ALT 2


FILE PATH: J:\Pleasanton-22-00132-W Las Positas Improvements\CADD\Exhibits\Alt2\WLP_Segment 5_Hacienda-Stoneridge_Alt 2
DATE: 3/31/2023


NOTE:

FOR ADDITIONAL INTERSECTION DETAILS NOT SHOWN, SEE ALTERNATIVE 2 INTERSECTION CONCEPT PLANS.

LEGEND:

- SIDEWALK
- LANDSCAPE AREA
- BIORETENTION AREA
- DRIVEWAY
- BRICK PAVER CROSSWALK
- HARDSCAPE AREA
- BUS STOP

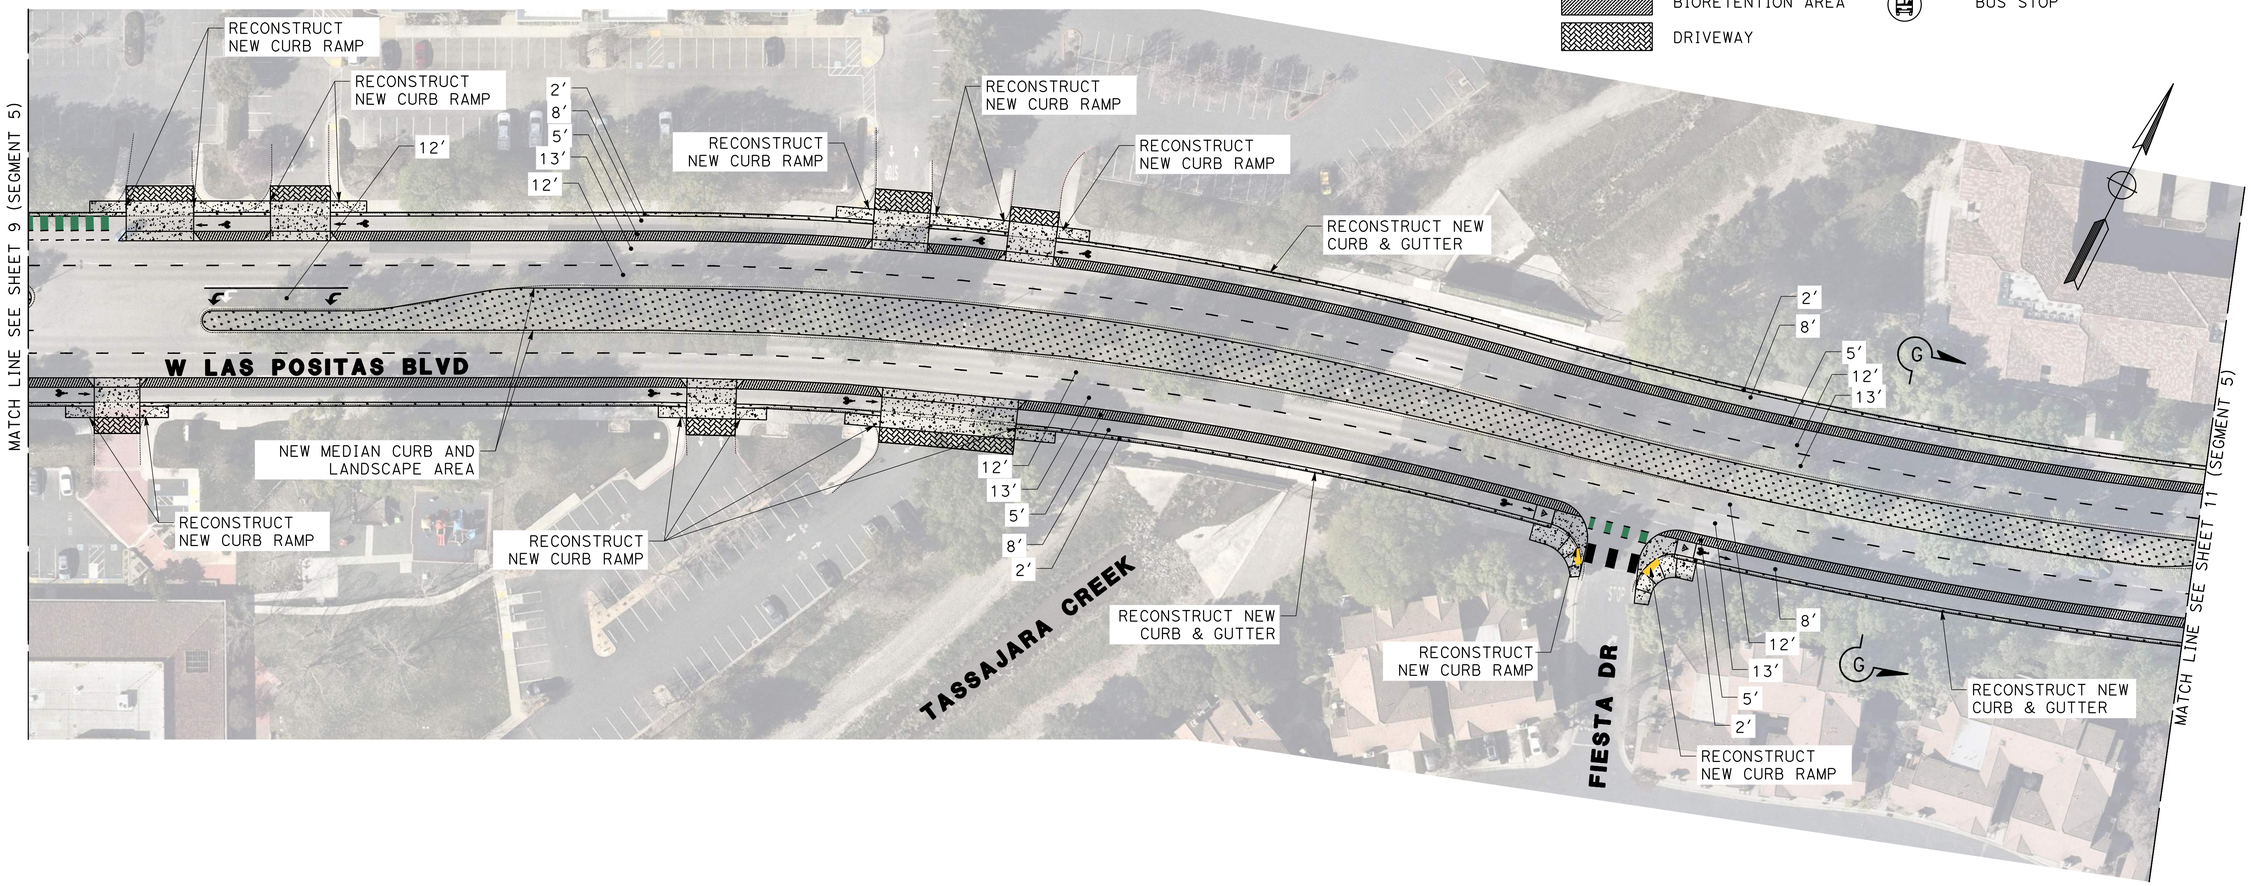

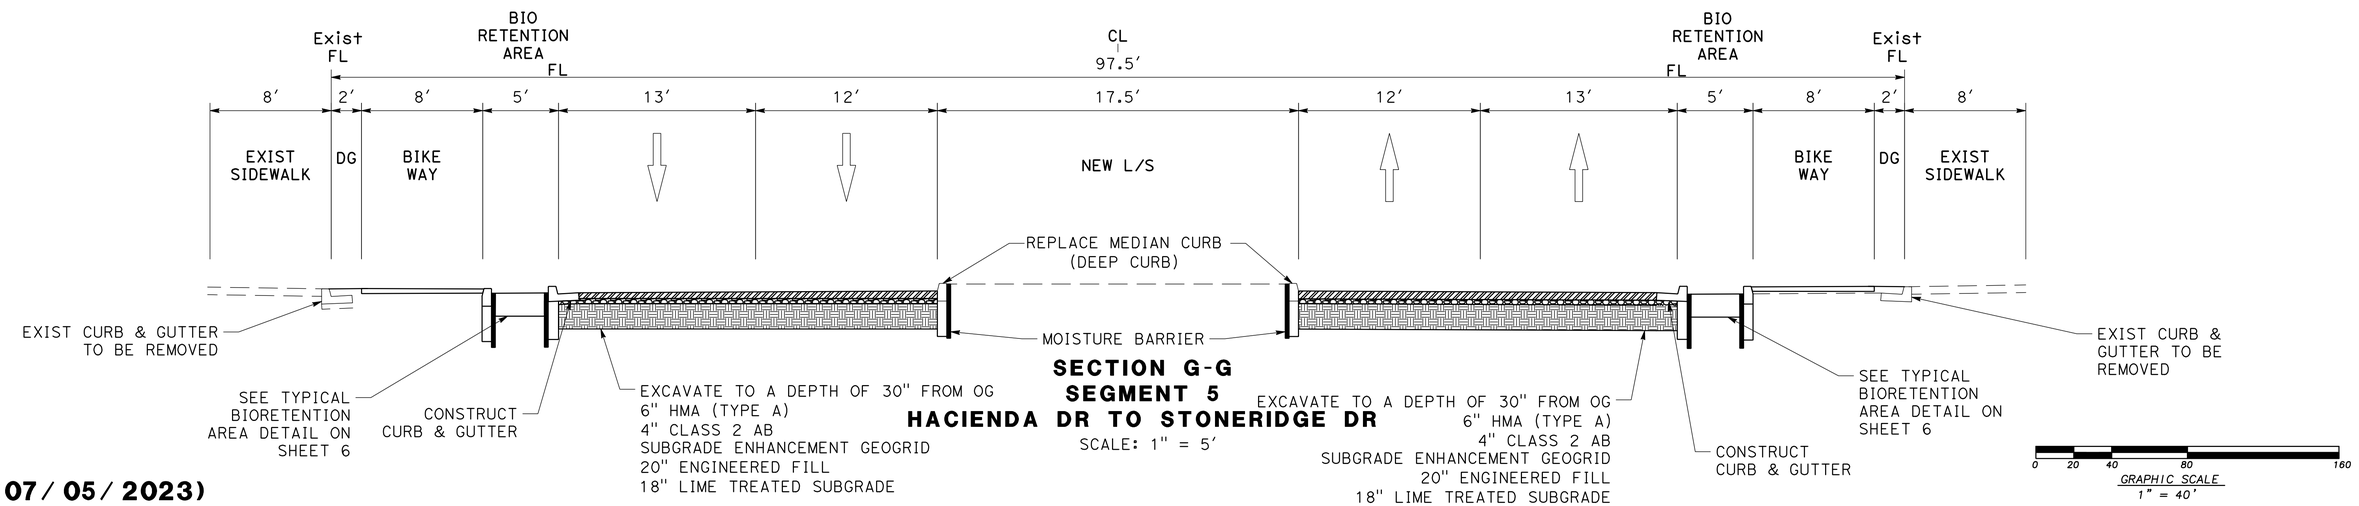

SECTION G-G
SEGMENT 5
HACIENDA DR TO STONERIDGE DR
SCALE: 1" = 5′

0 20 40 80 160
GRAPHIC SCALE
1" = 40'

DRAFT (07/05/2023)

WEST LAS POSITAS MULTIMODAL RECONSTRUCTION PROJECT - PROJECT CIP#11514 - CONCEPT PLAN
SEGMENT 5 (HACIENDA TO STONERIDGE) - ALT 2


FILE PATH: J:\Pleasanton-22-00132-W Las Positas Improvements\CADD\Exhibits\Alt2\WLP_Segment 5_Hacienda-Stoneridge_Alt 2
DATE: 3/31/2023

NOTE:

FOR ADDITIONAL INTERSECTION DETAILS NOT SHOWN, SEE ALTERNATIVE 2 INTERSECTION CONCEPT PLANS.

LEGEND:

- SIDEWALK
- LANDSCAPE AREA
- BIORETENTION AREA
- DRIVEWAY
- BRICK PAVER CROSSWALK
- HARDSCAPE AREA
- BUS STOP

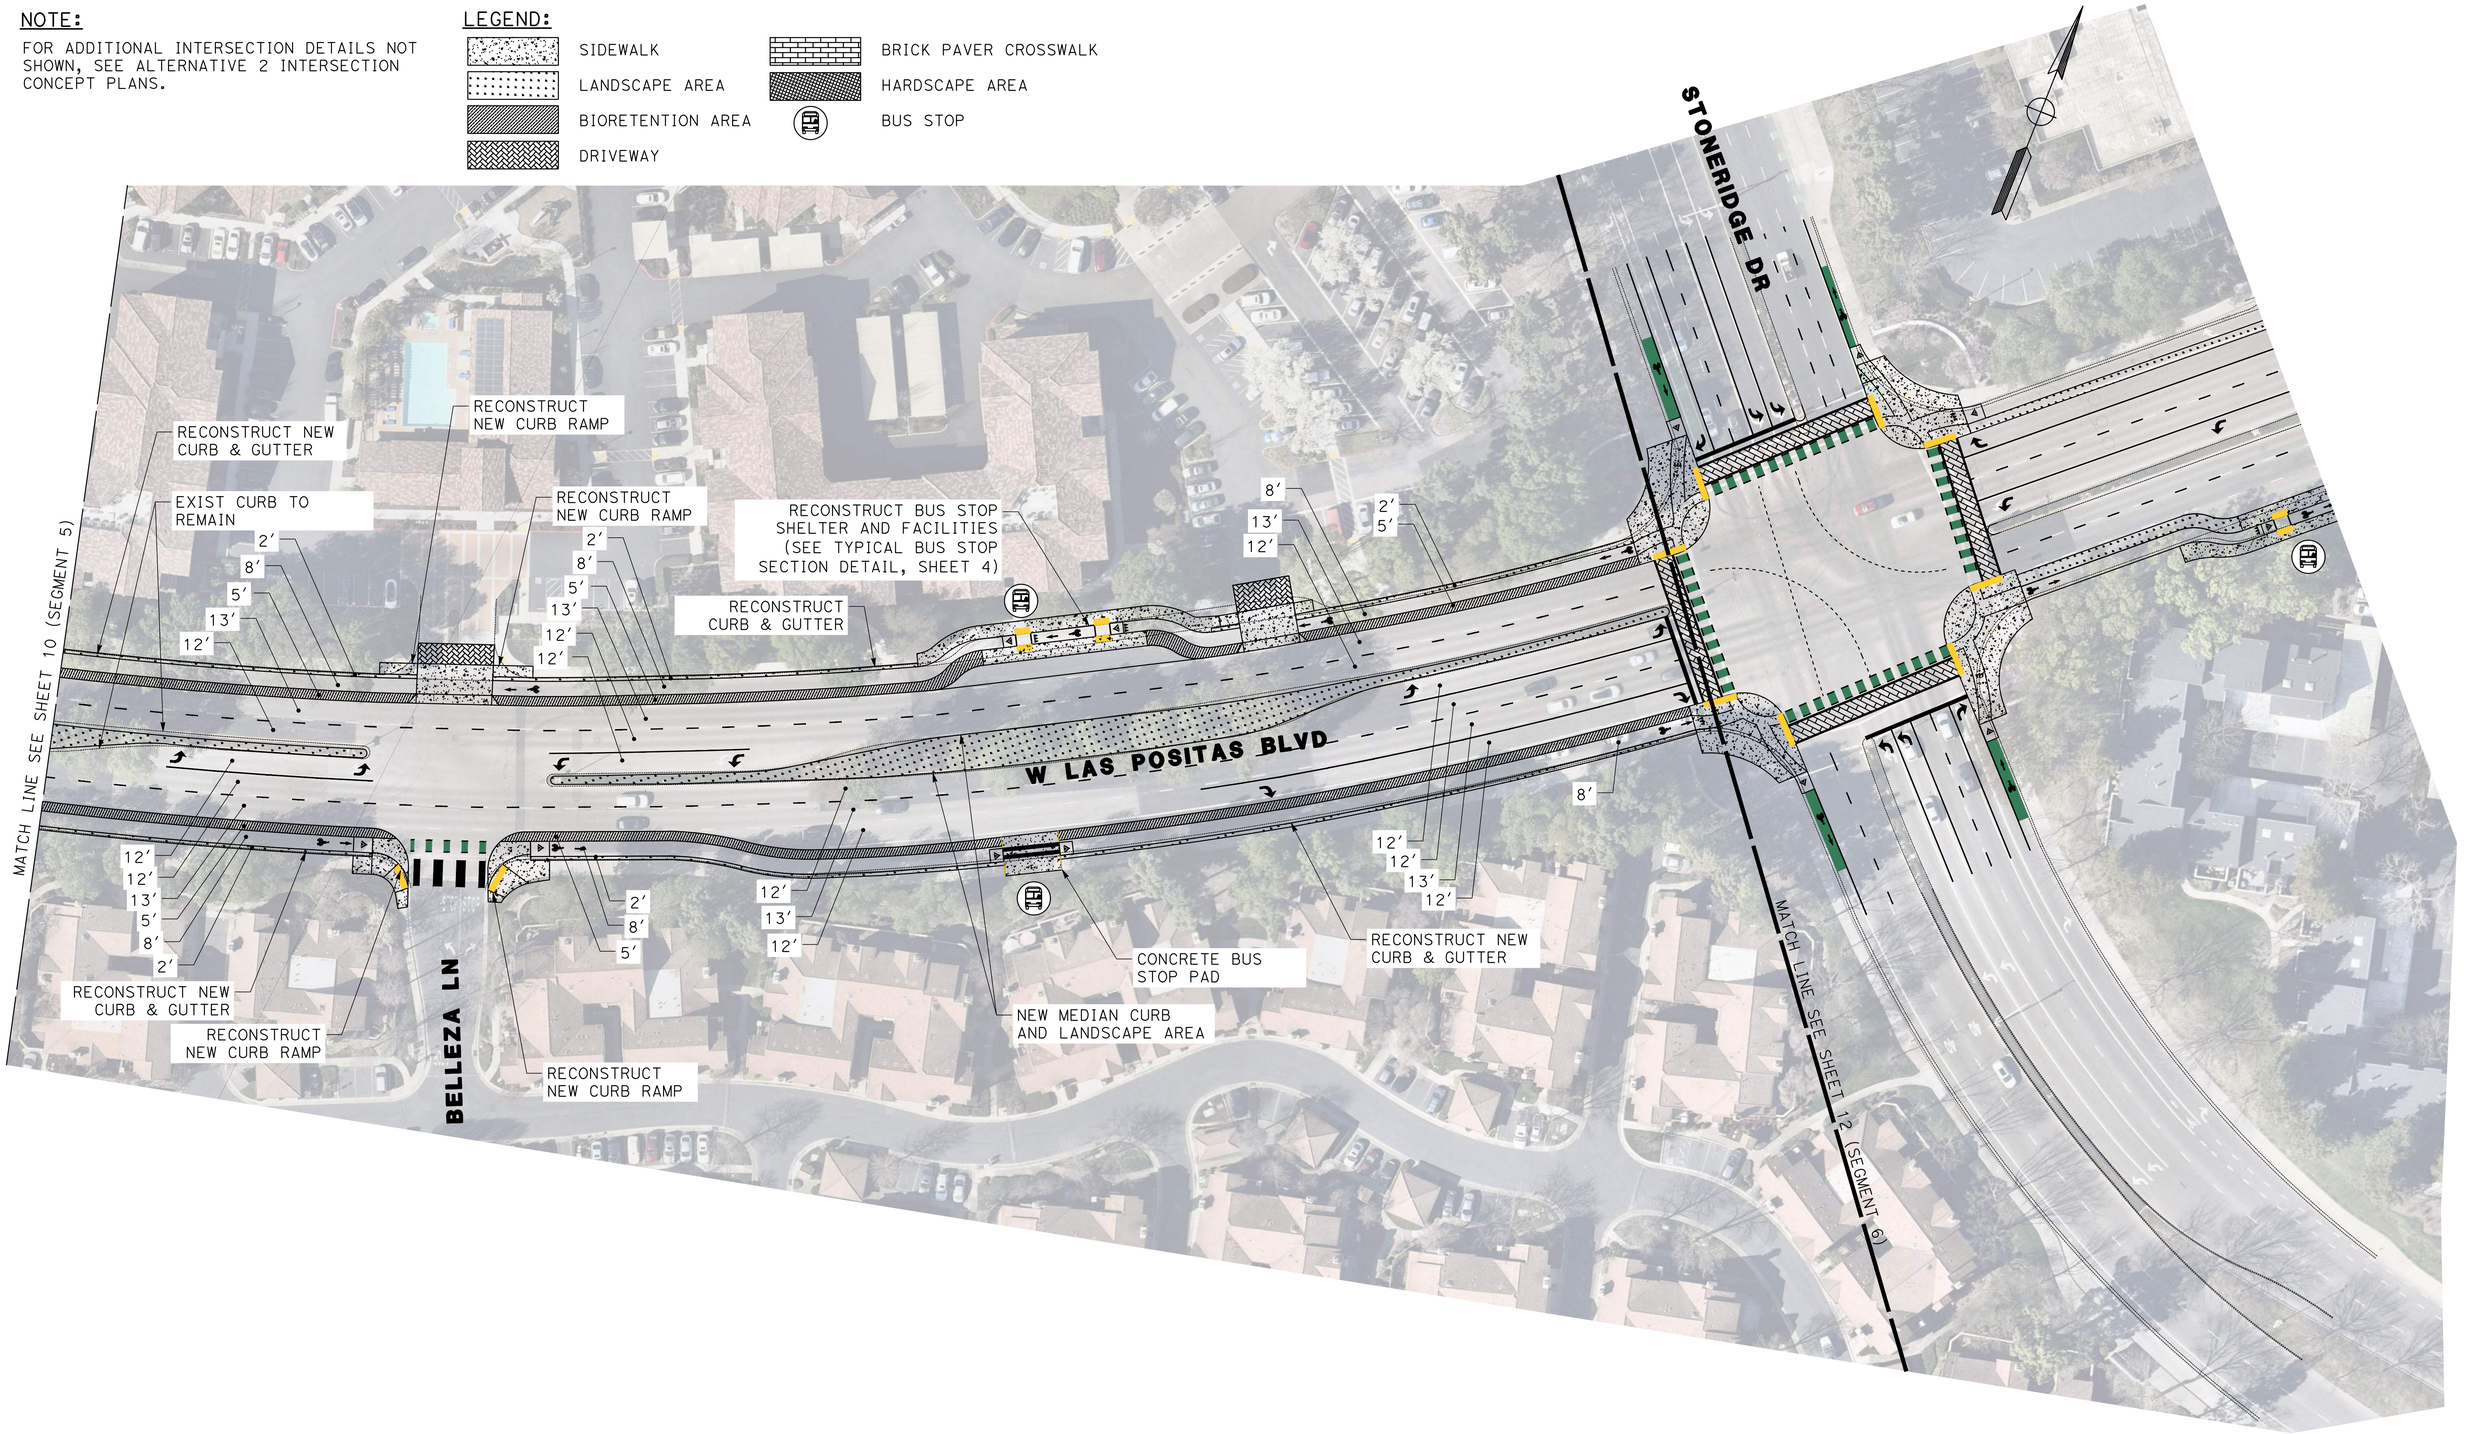

0 20 40 80 160

GRAPHIC SCALE
1" = 40'

DRAFT (07/05/2023)

MARK THOMAS

THE CITY OF PLEASANTON

WEST LAS POSITAS MULTIMODAL RECONSTRUCTION PROJECT - PROJECT CIP#11514 - CONCEPT PLAN

SEGMENT 5 (HACIENDA TO STONERIDGE) - ALT 2


FILE PATH: J:\Pleasanton-22-00132-W Las Positas Improvements\CADD\Masters\WLP_Geom_Alt2
DATE: 3/31/2023


NOTE:

FOR ADDITIONAL INTERSECTION DETAILS NOT SHOWN, SEE ALTERNATIVE 2 INTERSECTION CONCEPT PLANS.

LEGEND:

- SIDEWALK
- LANDSCAPE AREA
- BIORETENTION AREA
- DRIVEWAY
- BRICK PAVER CROSSWALK
- HARDSCAPE AREA
- BUS STOP

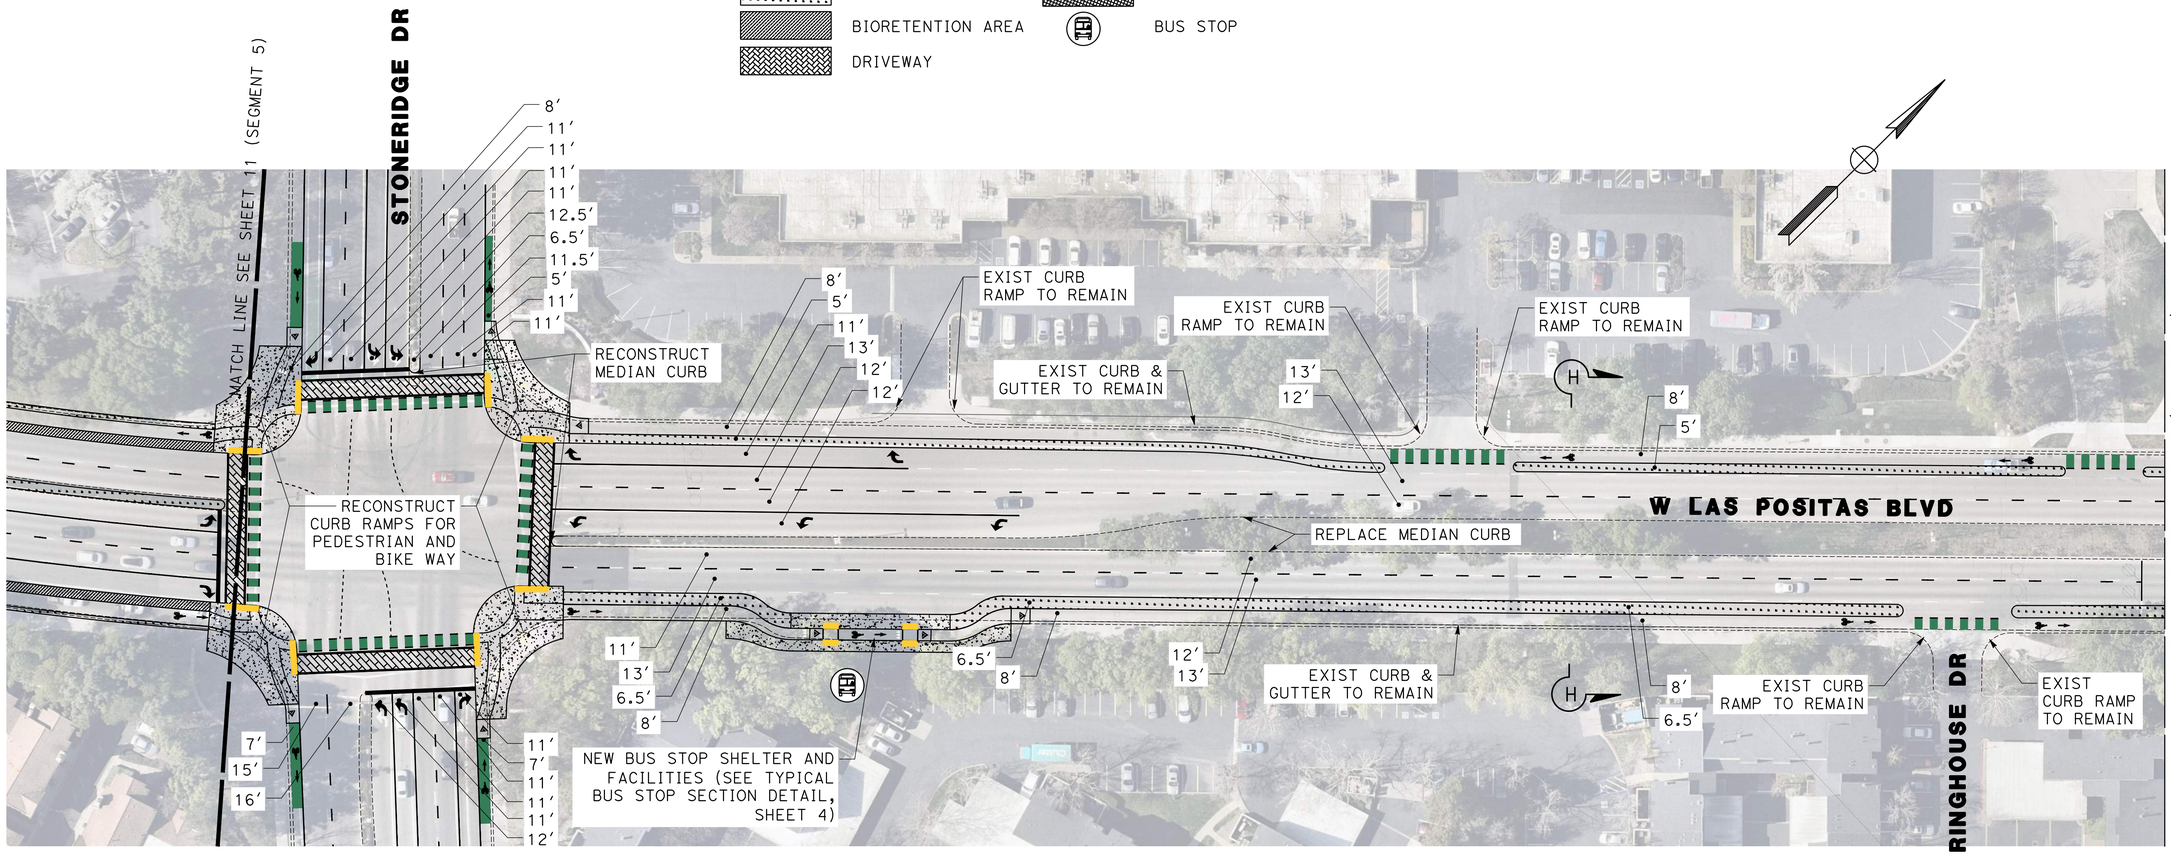

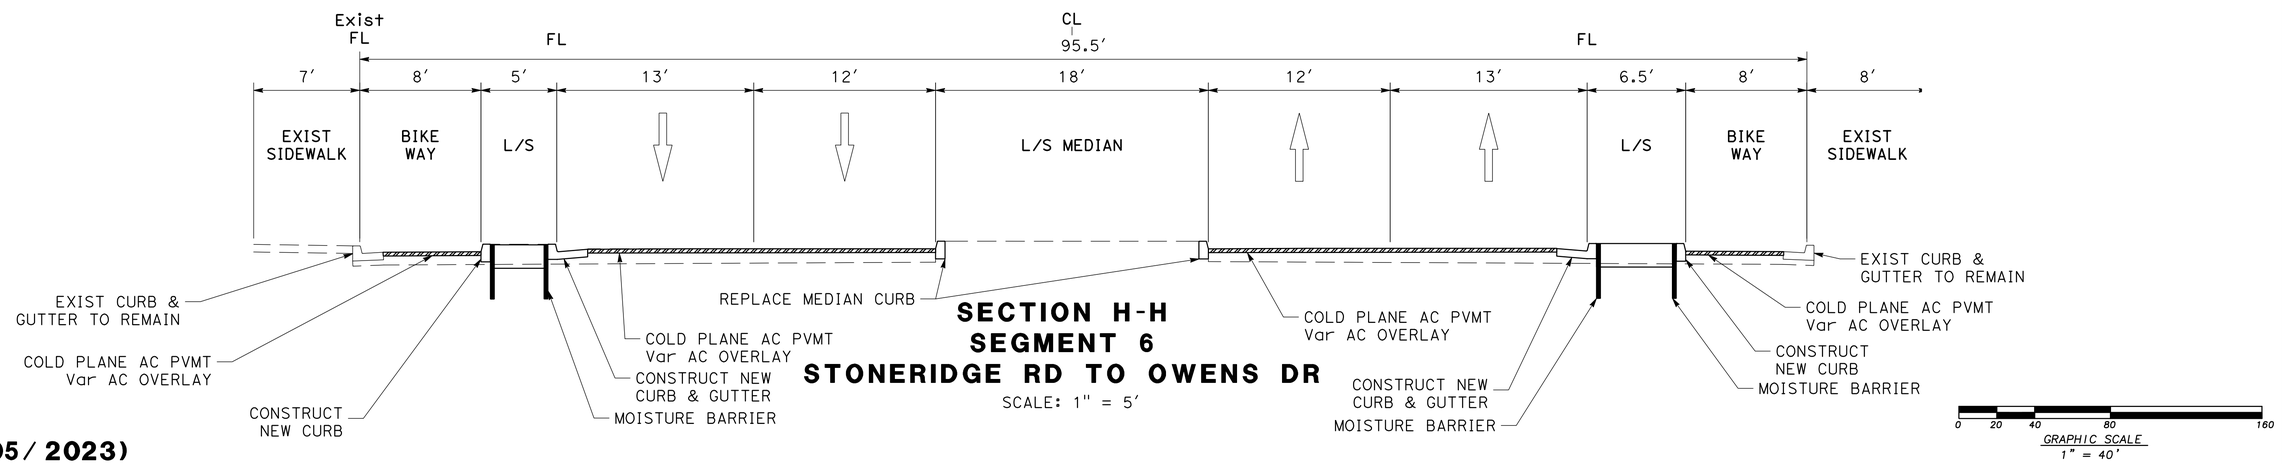

SECTION H-H
SEGMENT 6
STONERIDGE RD TO OWENS DR
SCALE: 1" = 5′

0 20 40 80 160
GRAPHIC SCALE
1" = 40′

DRAFT (07/05/2023)

WEST LAS POSITAS MULTIMODAL RECONSTRUCTION PROJECT - PROJECT CIP#11514 - CONCEPT PLAN
SEGMENT 6 (STONERIDGE DR TO OWENS DR) - ALT 2


FILE PATH: J:\Pleasanton-22-00132-W Las Positas Improvements\CADD\Exhibits\Alt2\WLP_Segment 6_Stoneridge-Owens_Alt 2
DATE: 3/31/2023

NOTE:

FOR ADDITIONAL INTERSECTION DETAILS NOT SHOWN, SEE ALTERNATIVE 2 INTERSECTION CONCEPT PLANS.

LEGEND:

- SIDEWALK
- LANDSCAPE AREA
- BIORETENTION AREA
- BRICK PAVER CROSSWALK
- DRIVEWAY
- HARDSCAPE AREA
- BUS STOP

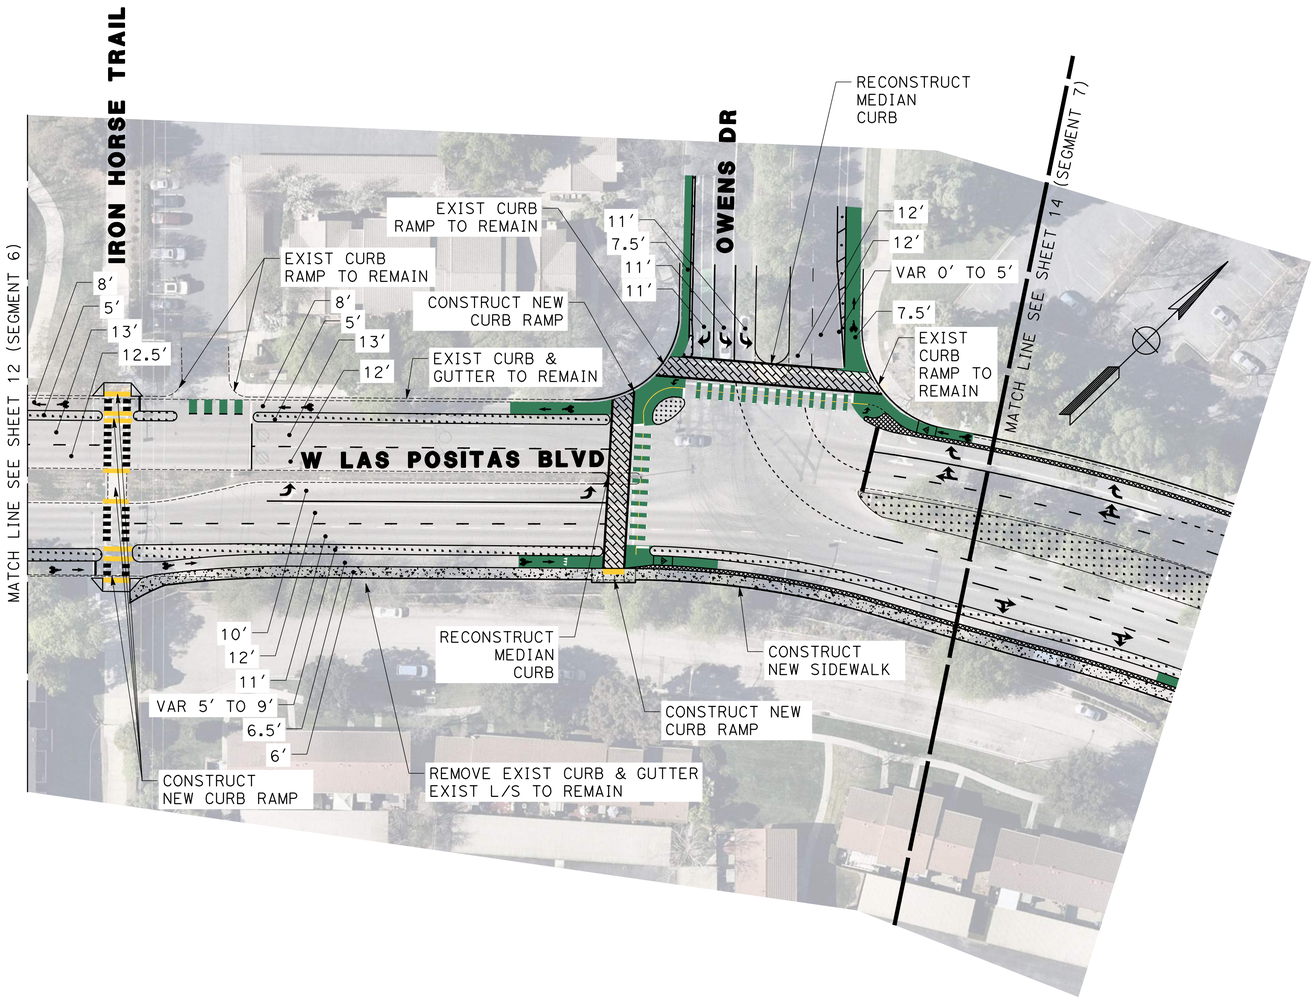

0 20 40 80 160

GRAPHIC SCALE
1" = 40'

DRAFT (07/05/2023)

MARK THOMAS

THE CITY OF PLEASANTON


WEST LAS POSITAS MULTIMODAL RECONSTRUCTION PROJECT - PROJECT CIP#11514 - CONCEPT PLAN

SEGMENT 6 (STONERIDGE DR TO OWENS DR) - ALT 2

FILE PATH: J:\Pleasanton-22-00132-W Las Positas Improvements\CADD\Exhibits\Alt2\WLP_Segment 6_Stoneridge-Owens_Alt 2
DATE: 3/31/2023


NOTE:

FOR ADDITIONAL INTERSECTION DETAILS NOT SHOWN, SEE ALTERNATIVE 2 INTERSECTION CONCEPT PLANS.

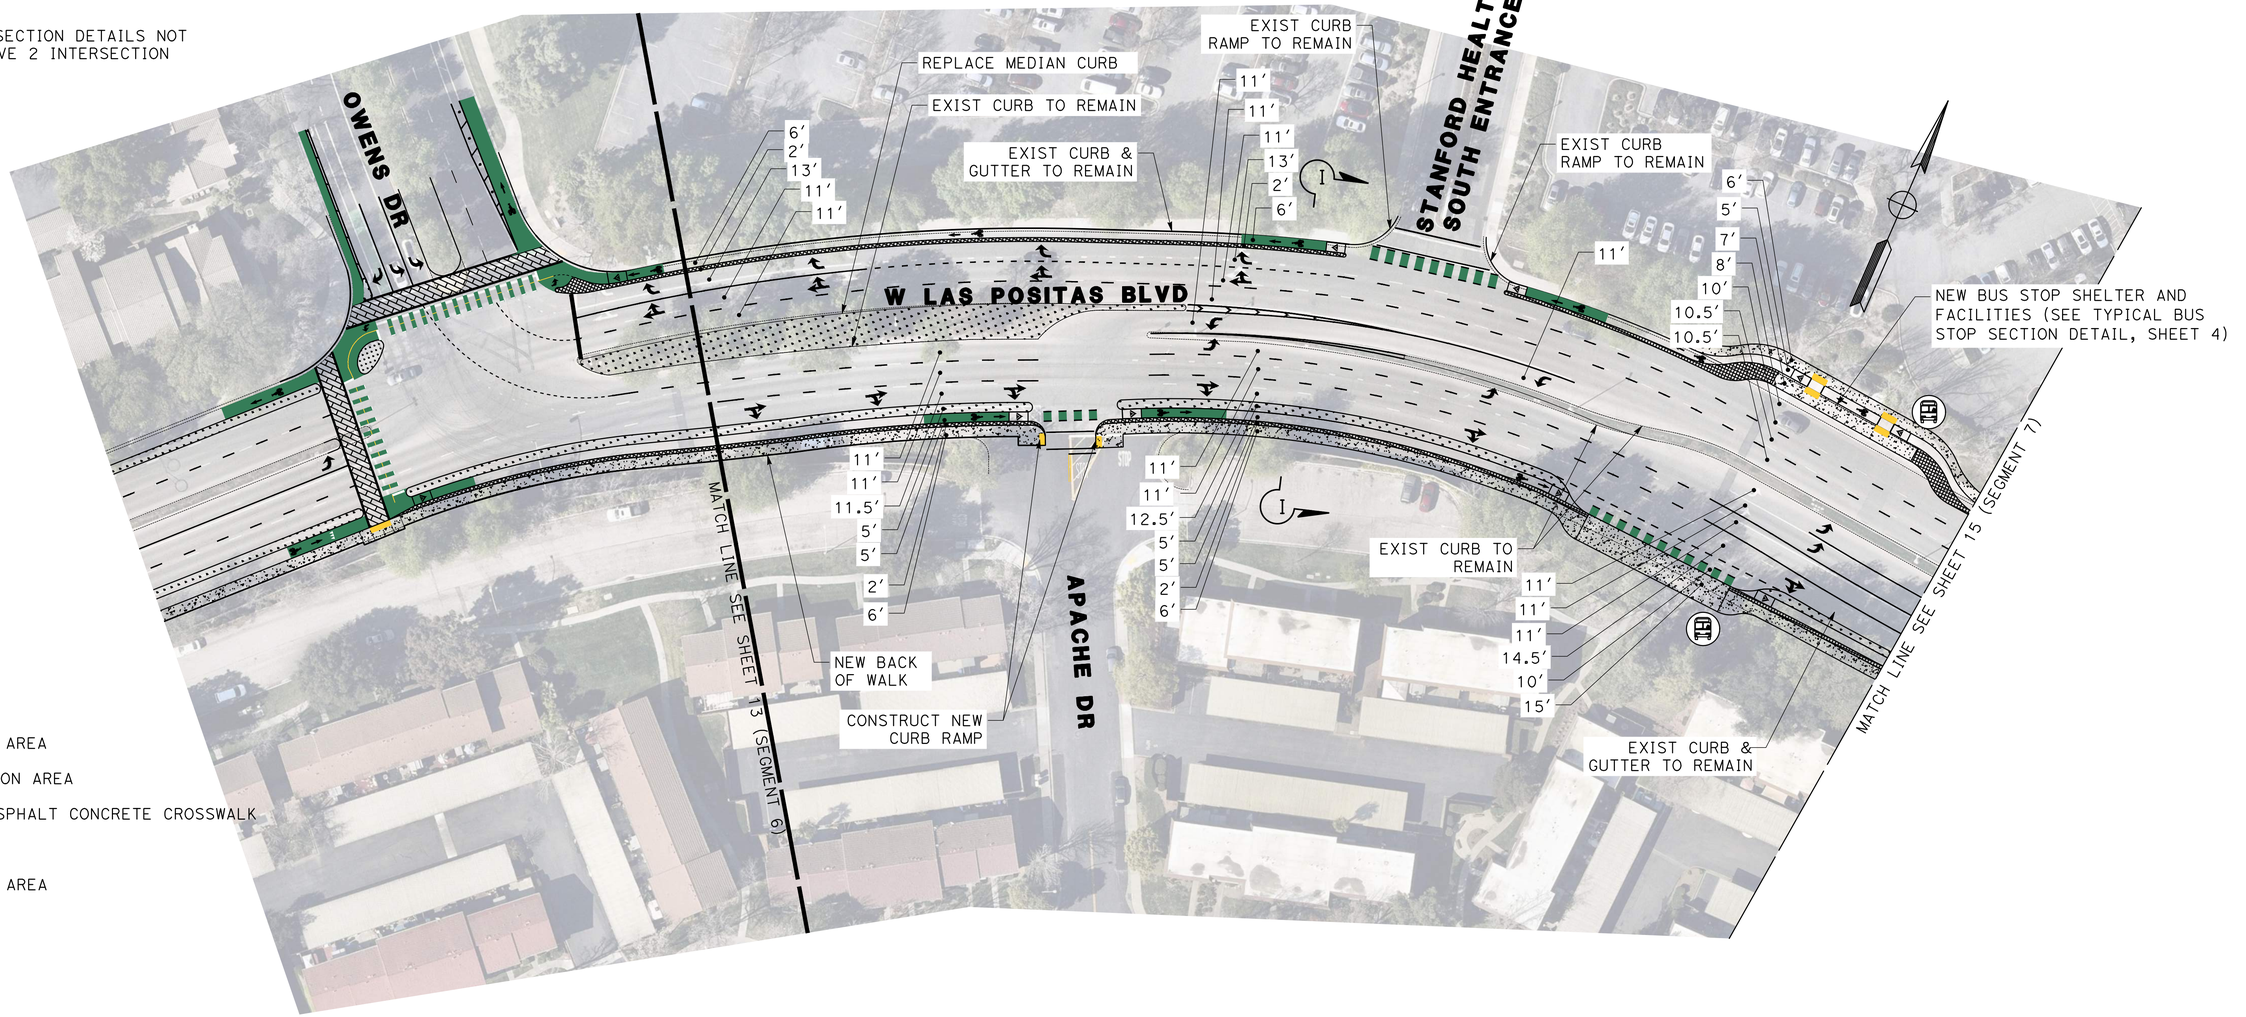

LEGEND:

- SIDEWALK
- LANDSCAPE AREA
- BIORETENTION AREA
- STAMPED ASPHALT CONCRETE CROSSWALK
- DRIVEWAY
- HARDSCAPE AREA
- BUS STOP

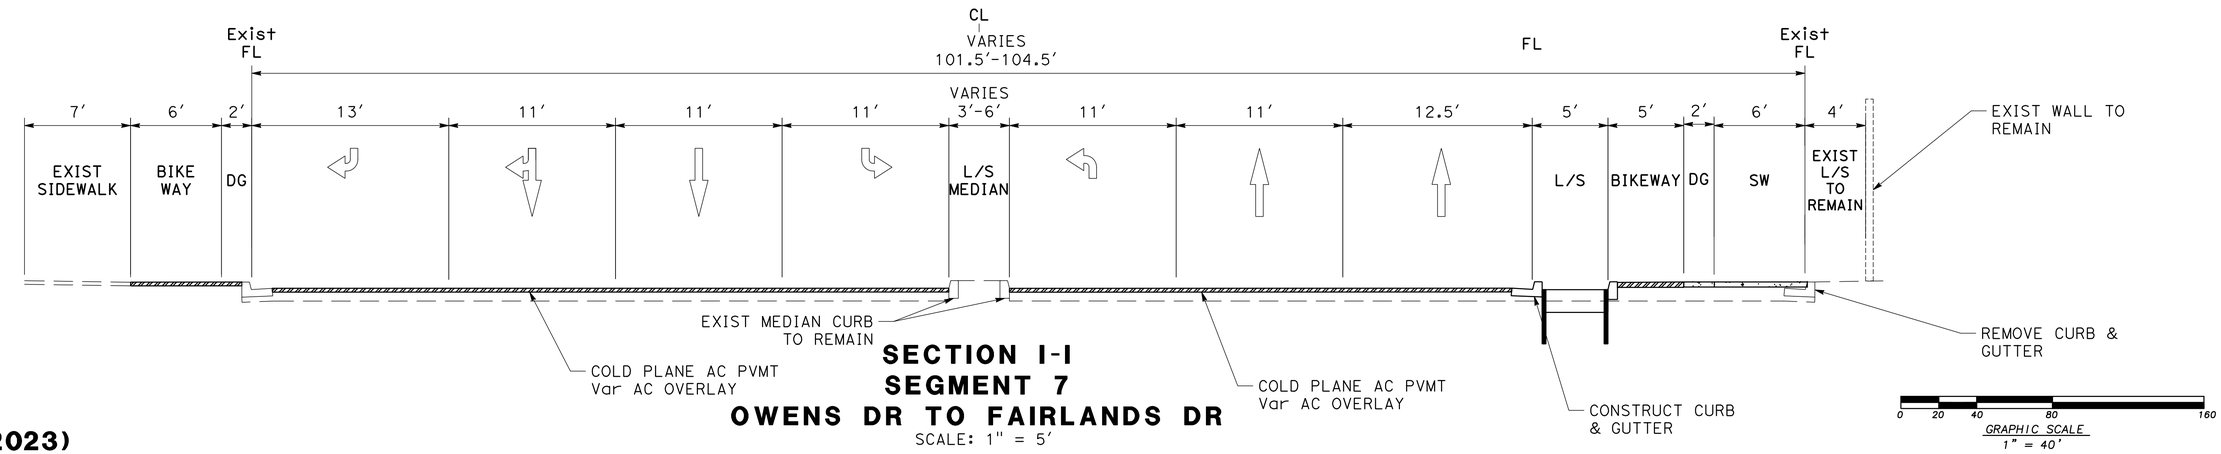

SECTION I-I
SEGMENT 7
OWENS DR TO FAIRLANDS DR
SCALE: 1" = 5'

DRAFT (07/05/2023)


FILE PATH: J:\Pleasanton-22-00132-W Las Positas Improvements\CADD\Exhibits\Alt2\WLP_Segment 7_Owens-Fairlands_Alt 2
DATE: 3/31/2023

NOTE:

FOR ADDITIONAL INTERSECTION DETAILS NOT SHOWN, SEE ALTERNATIVE 2 INTERSECTION CONCEPT PLANS.

LEGEND:

- SIDEWALK
- LANDSCAPE AREA
- BIORETENTION AREA
- DRIVEWAY
- STAMPED ASPHALT CONCRETE CROSSWALK
- HARDSCAPE AREA
- BUS STOP

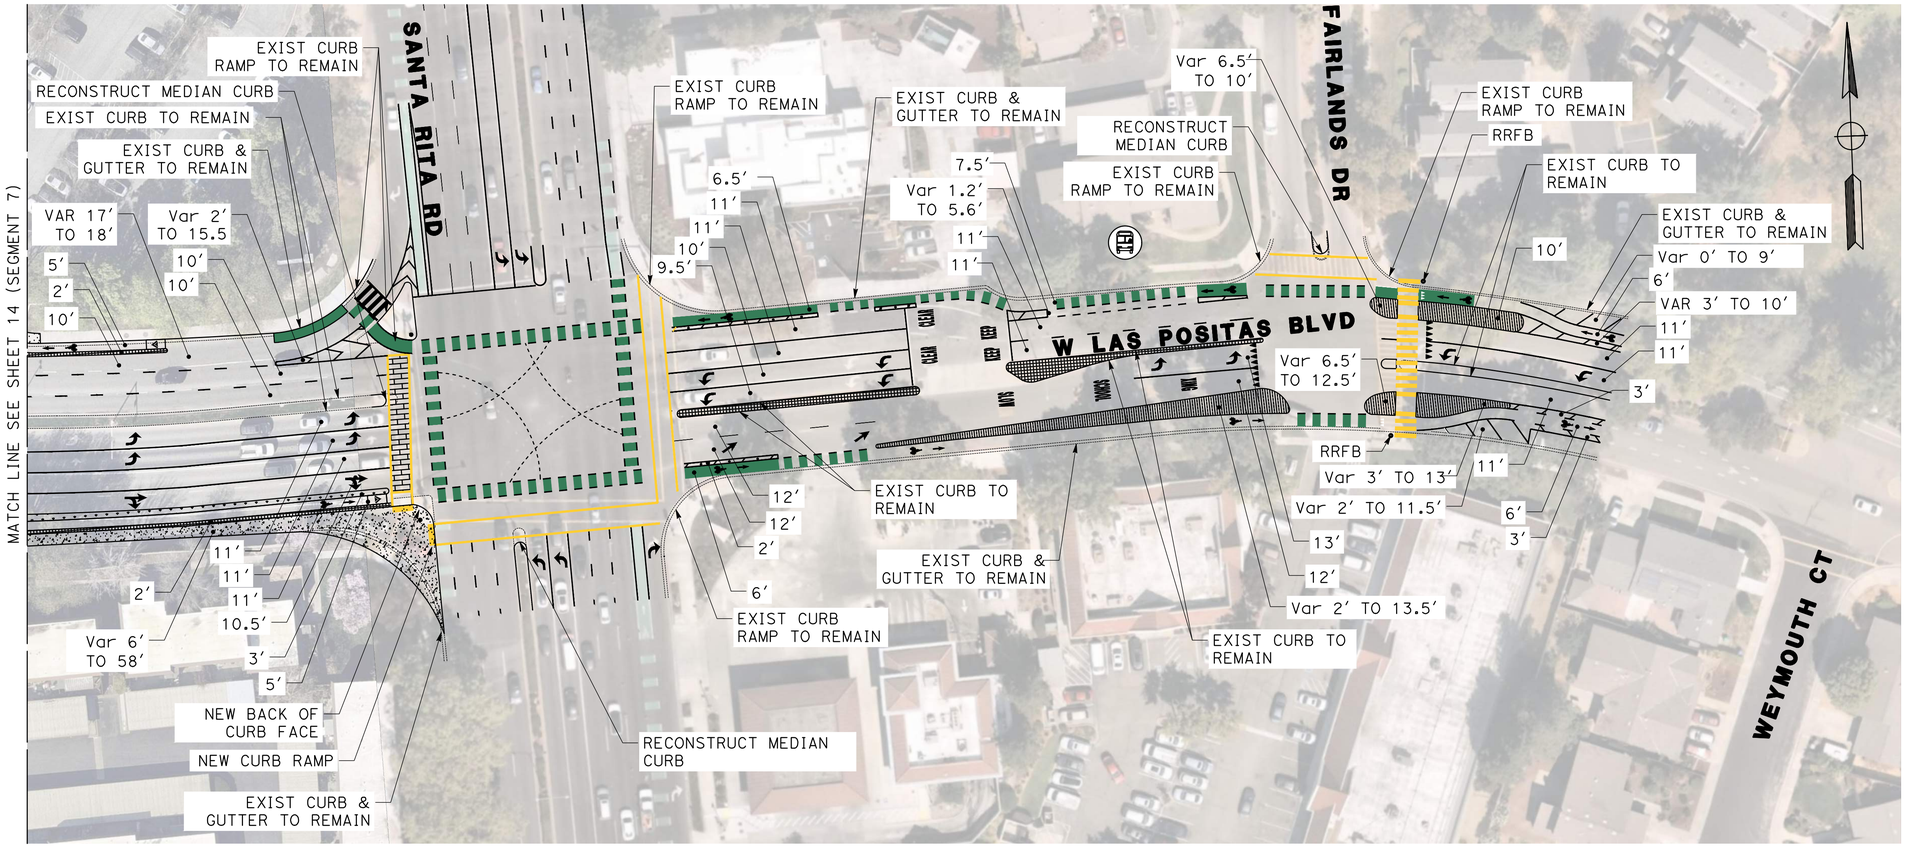

0 20 40 80 160

GRAPHIC SCALE
1" = 40'

DRAFT (07/05/2023)

MARK THOMAS | THE CITY OF PLEASANTON

WEST LAS POSITAS MULTIMODAL RECONSTRUCTION PROJECT - PROJECT CIP#11514 - CONCEPT PLAN

SEGMENT 7 (OWENS DR TO FAIRLANDS DR) - ALT 2

FILE PATH: J:\Pleasanton-22-00132-W Las Positas Improvements\CADD\Exhibits\Alt2\WLP_Segment 7_Owens-Fairlands_Alt 2
DATE: 3/31/2023